


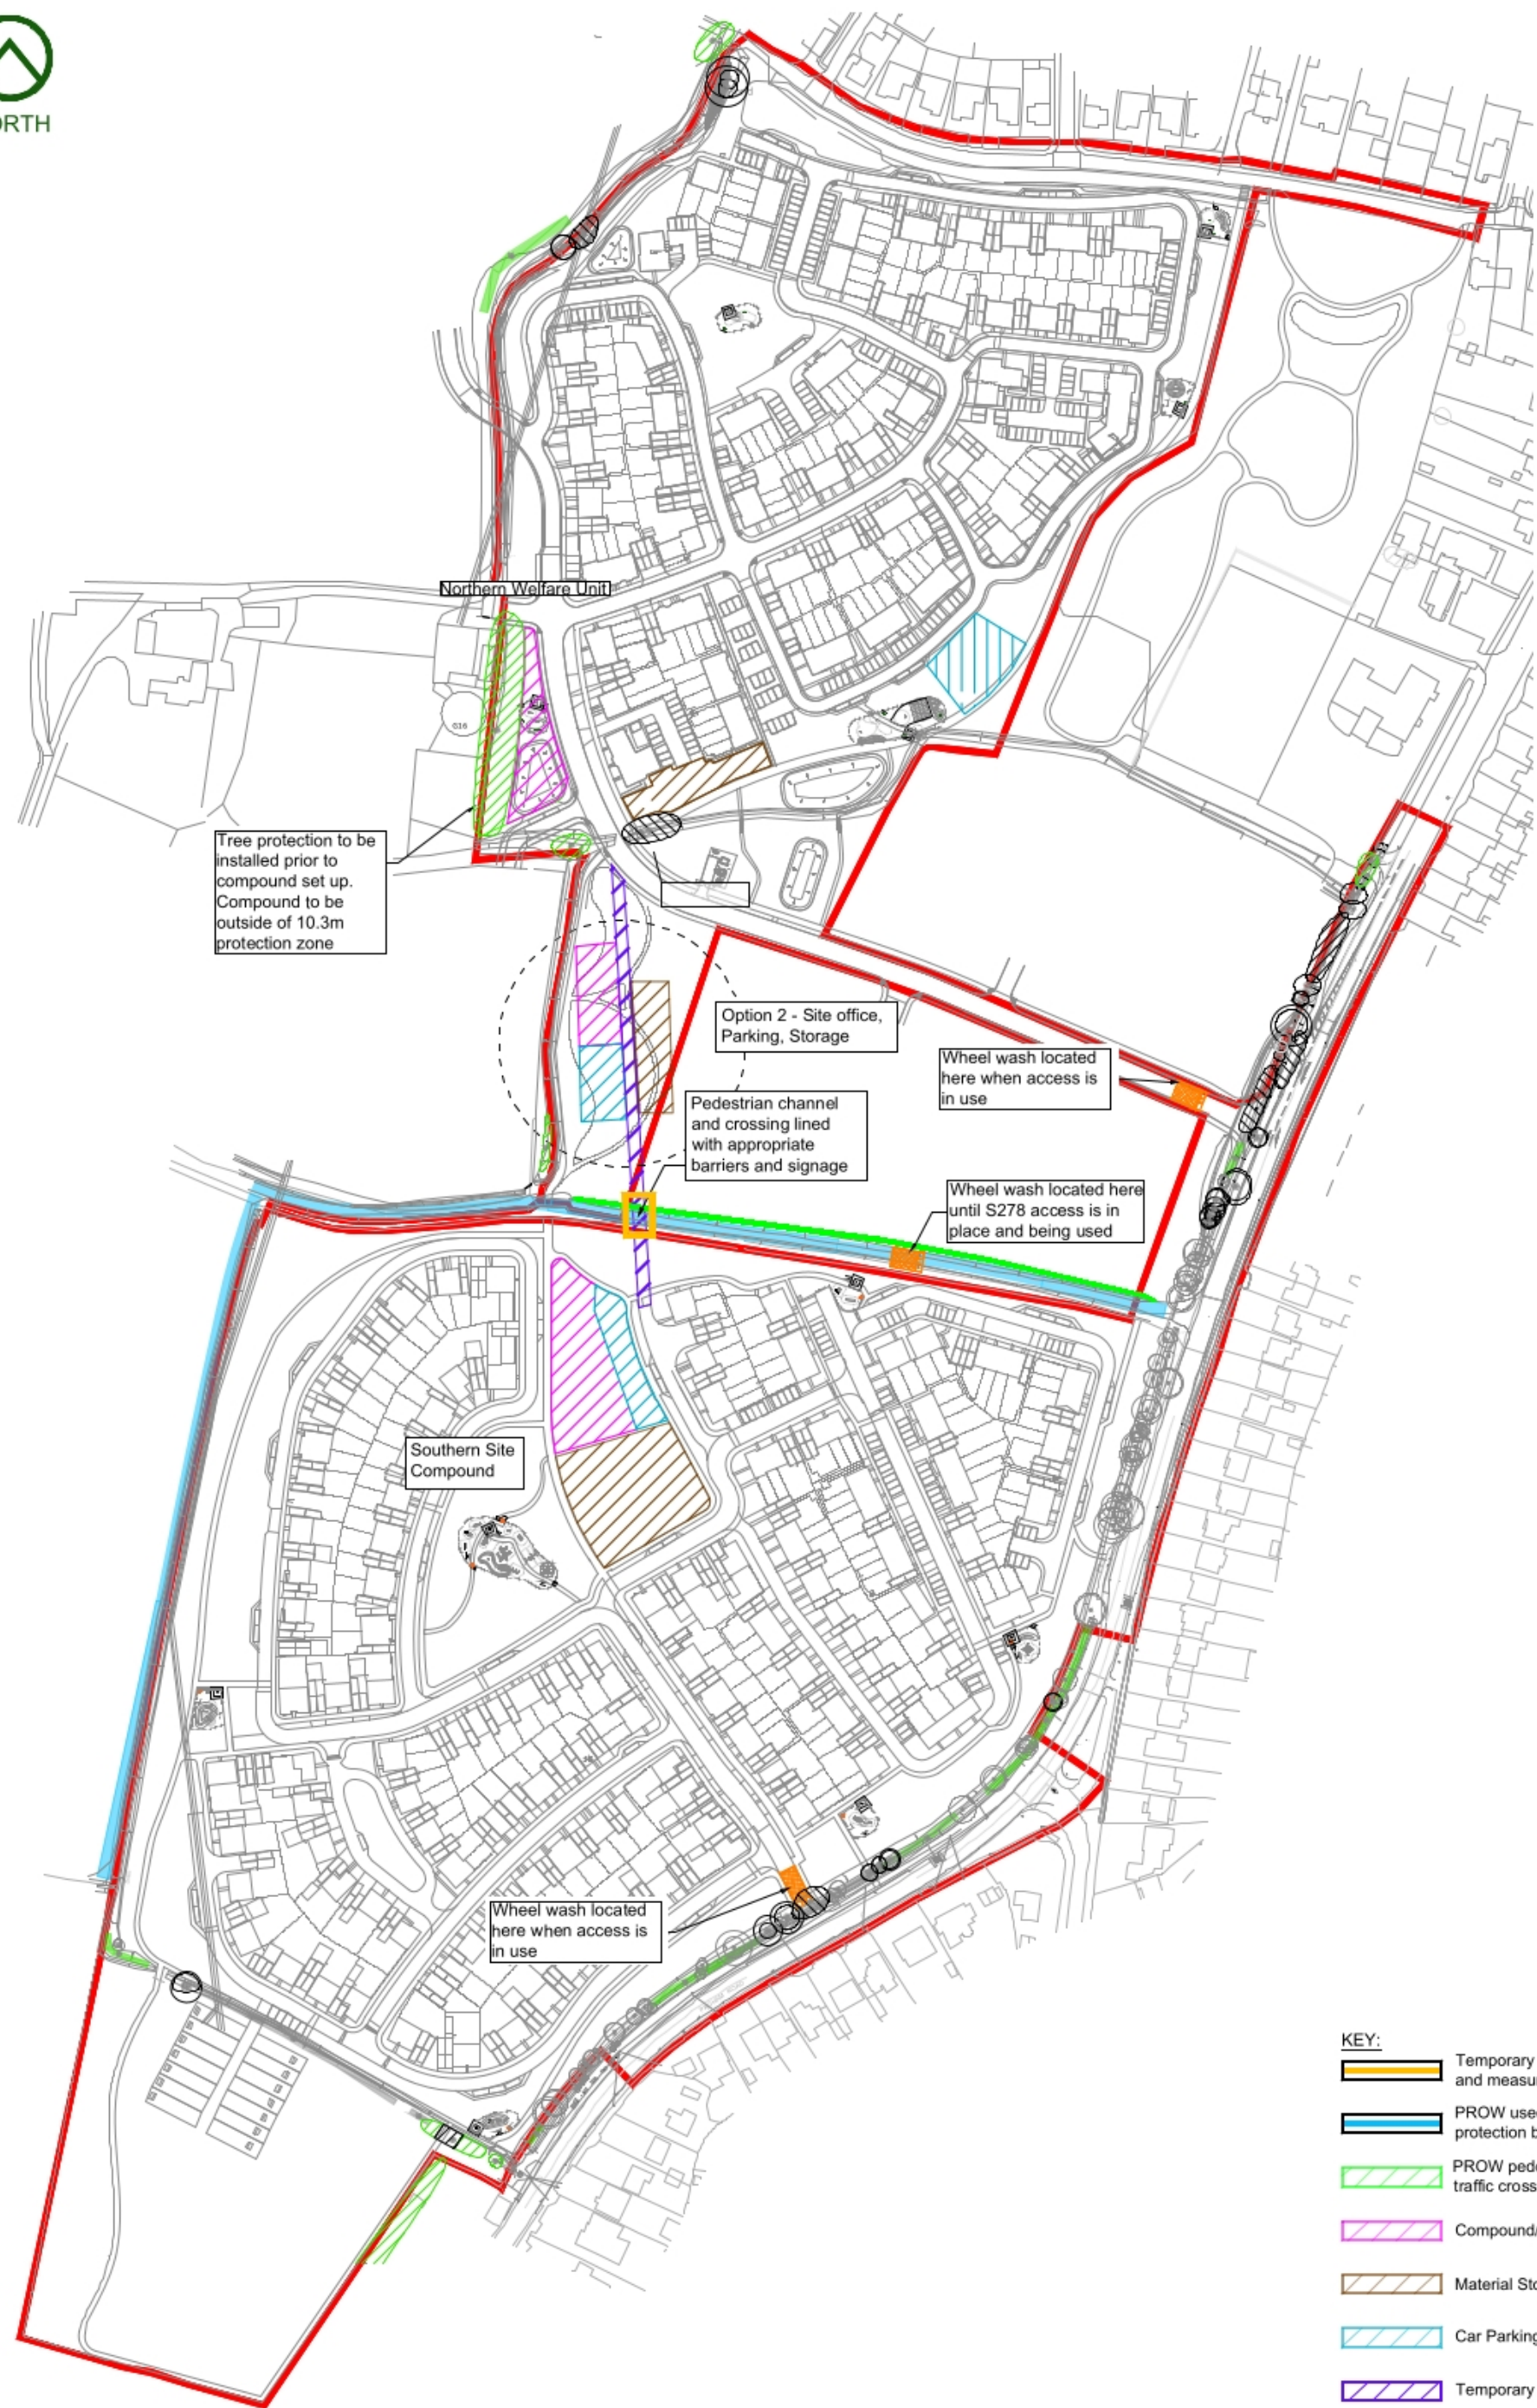

- KEY:**
- Temporary construction crossing with signage and measures to be agreed with WSCC.
 - PROW used for construction traffic with afforded protection by Heras fencing.
 - PROW pedestrian diversion with construction traffic crossing
 - Compound/Welfare
 - Material Store
 - Car Parking
 - Temporary Road
 - Wheel wash

Rev	Description	Revised By	Checked By	Date
E	Added existing temporary access & crossing to key.	TS	JC	11.06.2025
D	Wheel wash notes clarified, second wheel wash added. TP note added re: compound	AT	JC	29.05.2025
C	Added 2nd option. Separated Northern Compounds to accommodate TPA.	TS	JC	08.04.2025
B	Key amended. PROW and Temporary crossing added. Issued for Planning.	PZ	JC	29.01.2025
A	First Issue	TS	PZ	05.12.2024

SCALE 1:1250 DATE June 2025 DRAWN TS CHECKED PZ

DRAWING TITLE
**Pagham
Site Setup Plan**

PLANNING

