NOTES:
1. Do not scale this drawing. Use figured dimensions only, except for Planning purposes.
2. All dimensions must be checked on site by the contractor prior to commencement of work.
3. All construction details are indicative and are to be checked and confirmed on site and any divergence's are to be agreed with the Contract Administrator.

ARUN DISTRICT COUNCIL
No. P 47 08
RECEIVED

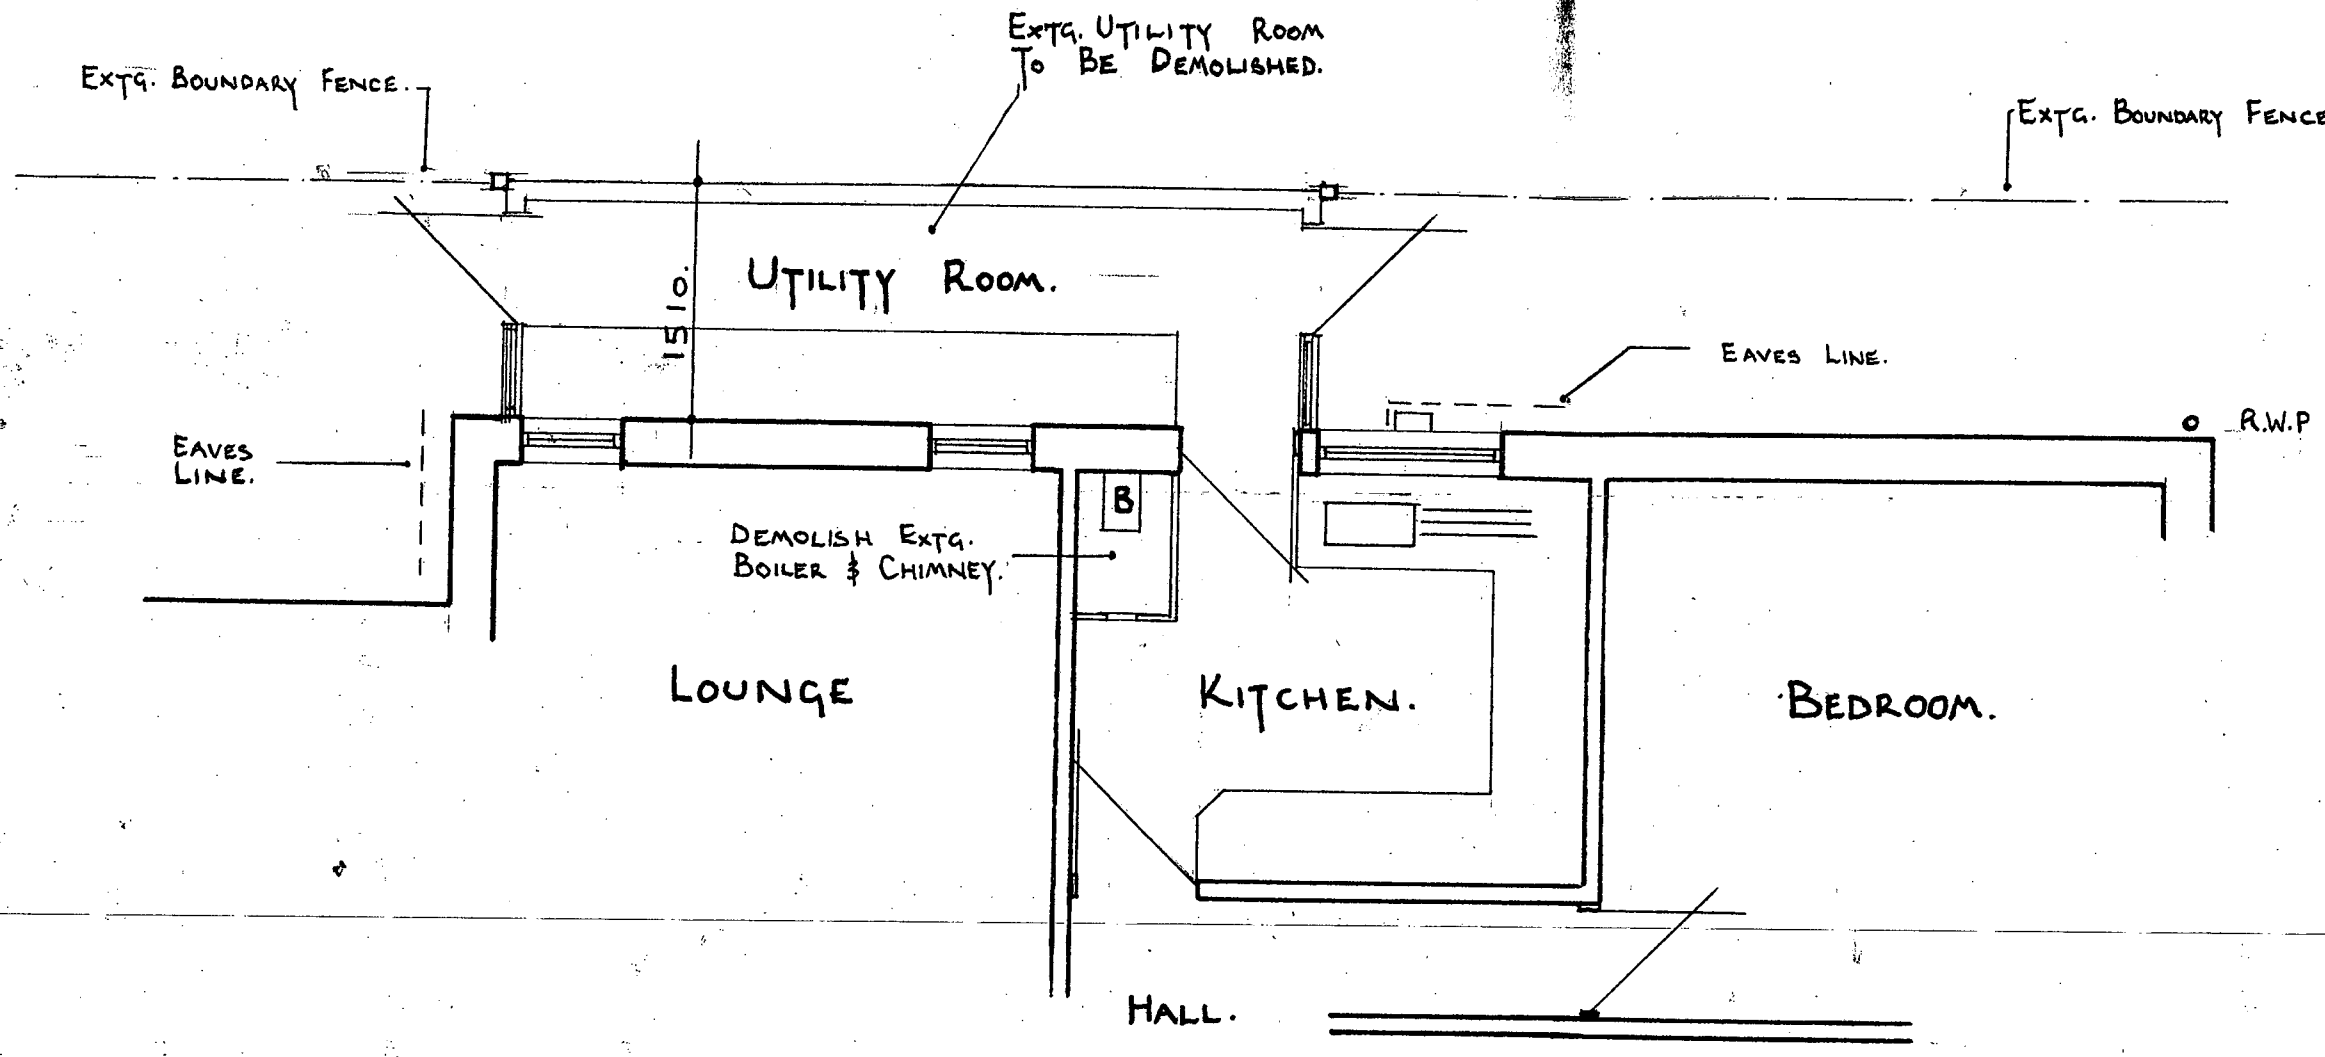


GROUND FLOOR PLAN
[EXISTING]

Kitchen / Utility Extension at
14 Pagham Road Bognor Regis PO21 4NP

K.E. HILTON C. Eng M.I Struct.E, F.F.B.
Chartered Structural Engineer
2 ALBERT CHAMBERS
SUDLEY ROAD
BOGNOR REGIS
WEST SUSSEX
PO21 1EQ
Tel: 01243 865500
Fax: 01243 860489
Mobile: 07968 333140
E-Mail: k_e_hilton@yahoo.co.uk

PLAN.

| | | | |
|---|---|---|---|
| Scale | 1:50 | Drawn By | |
| Date | MAR 08. | Checked | |

Drawing Number 3872/2

ARUN DISTRICT COUNCIL:P/47/08/