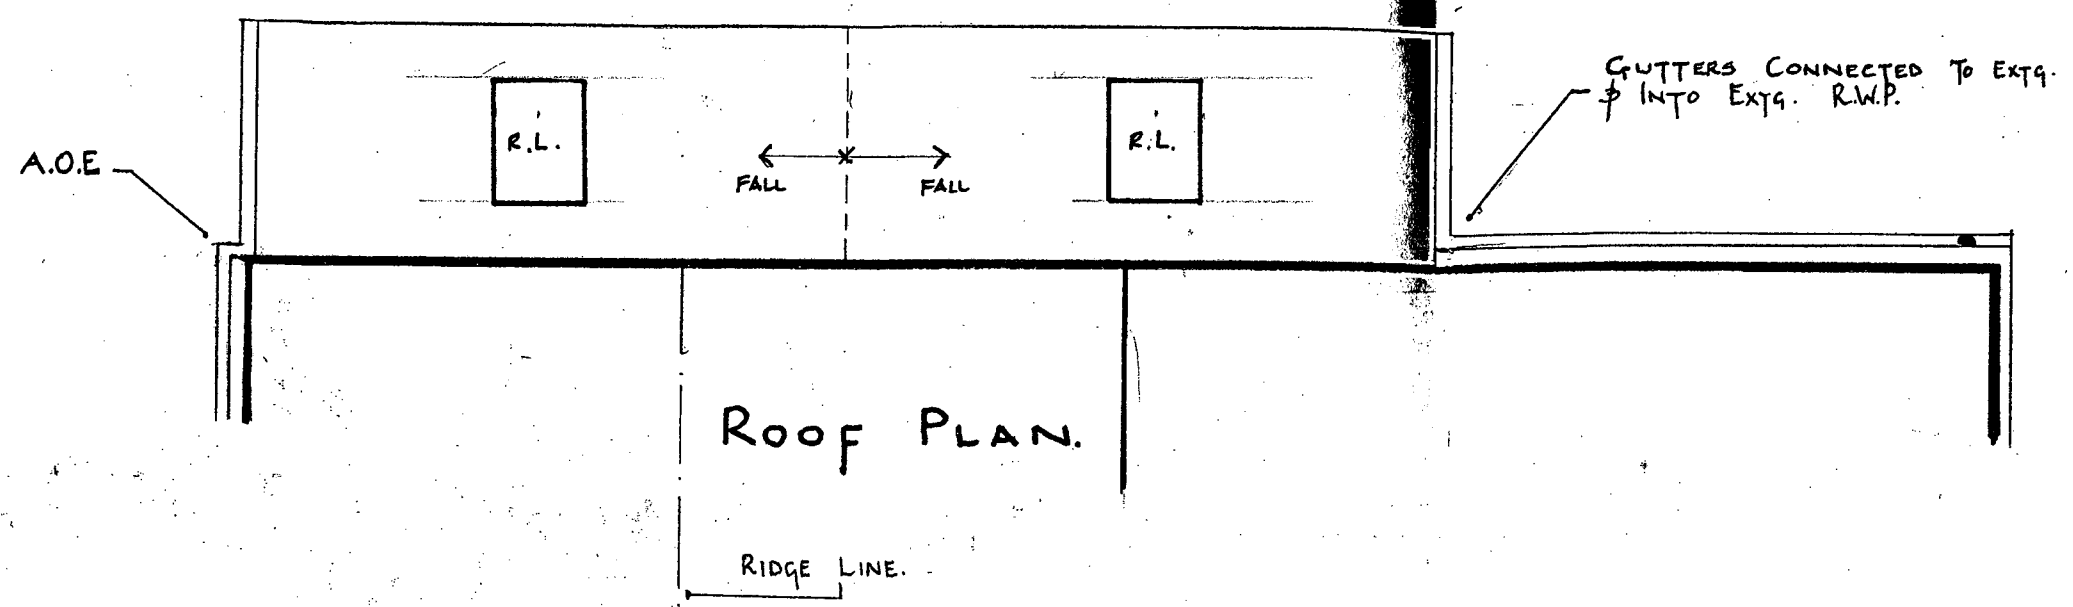

ROOF PLAN.

NOTES:
1. Do not scale this drawing. Use figured dimensions only, except for Planning purposes.
2. All dimensions must be checked on site by the contractor prior to commencement of work.
3. All construction details are indicative and are to be checked and confirmed on site and any divergence's are to be agreed with the Contract Administrator.

ARUN DISTRICT COUNCIL
No. P/47/08
MATERIALS:- ALL MATERIALS TO MATCH EXTG. MAIN HOUSE.
RECEIVED

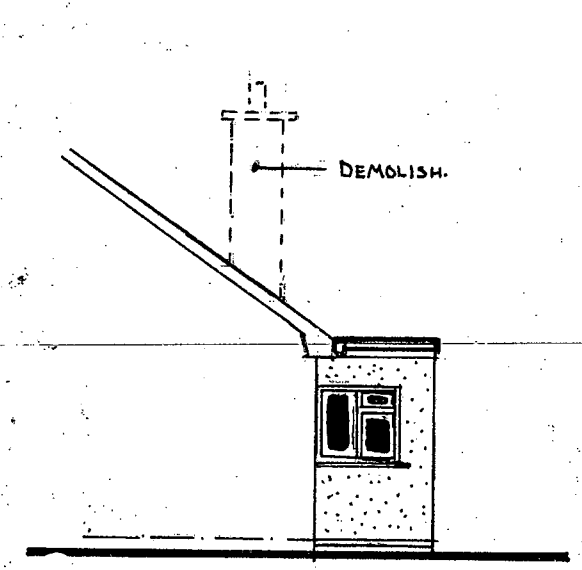

WEST ELEVATION.

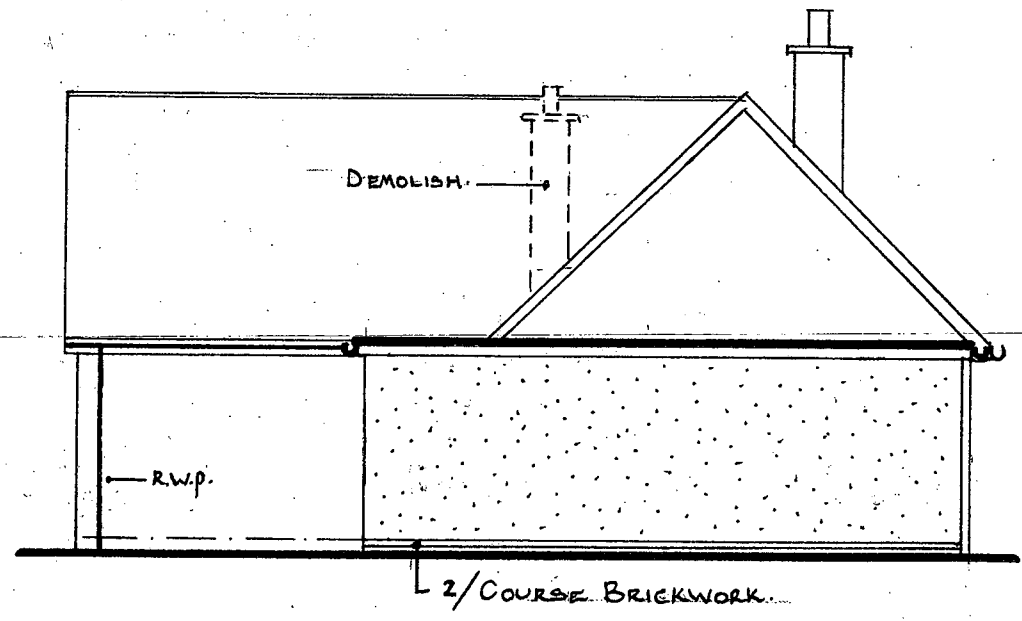

SOUTH ELEVATION.

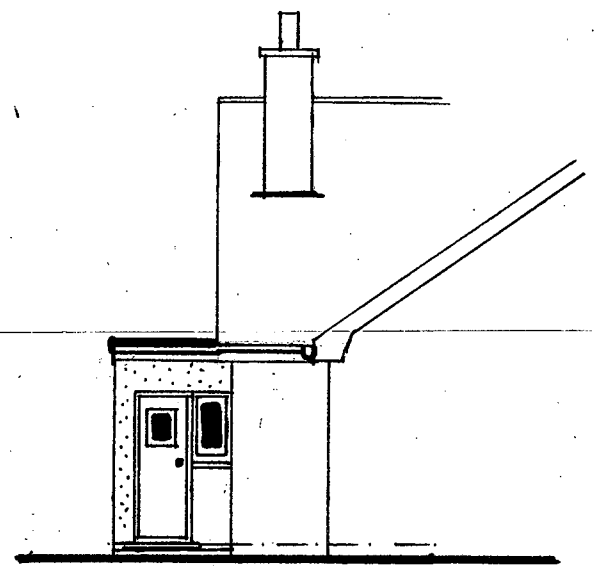

EAST ELEVATION.

K.E. HILTON C. Eng M.I Struct.E, F.F.B.
Chartered Structural Engineer
2 ALBERT CHAMBERS
SUDLEY ROAD
BOGNOR REGIS
WEST SUSSEX
PO21 1EQ
Tel: 01243 865500
Fax: 01243 860489
Mobile: 07968 333140
E-Mail: k_e_hilton@yahoo.co.uk

ROOF PLAN & ELEVATIONS.

NORTH

Scale	1:50 / 1:100	Drawn By	
Date	MAR 08.	Checked	

Drawing Number 3872/4.

Kitchen / Utility Extension at
14 Pagham Road Bognor Regis PO21 4NP

ARUN DISTRICT COUNCIL:P/47/08