




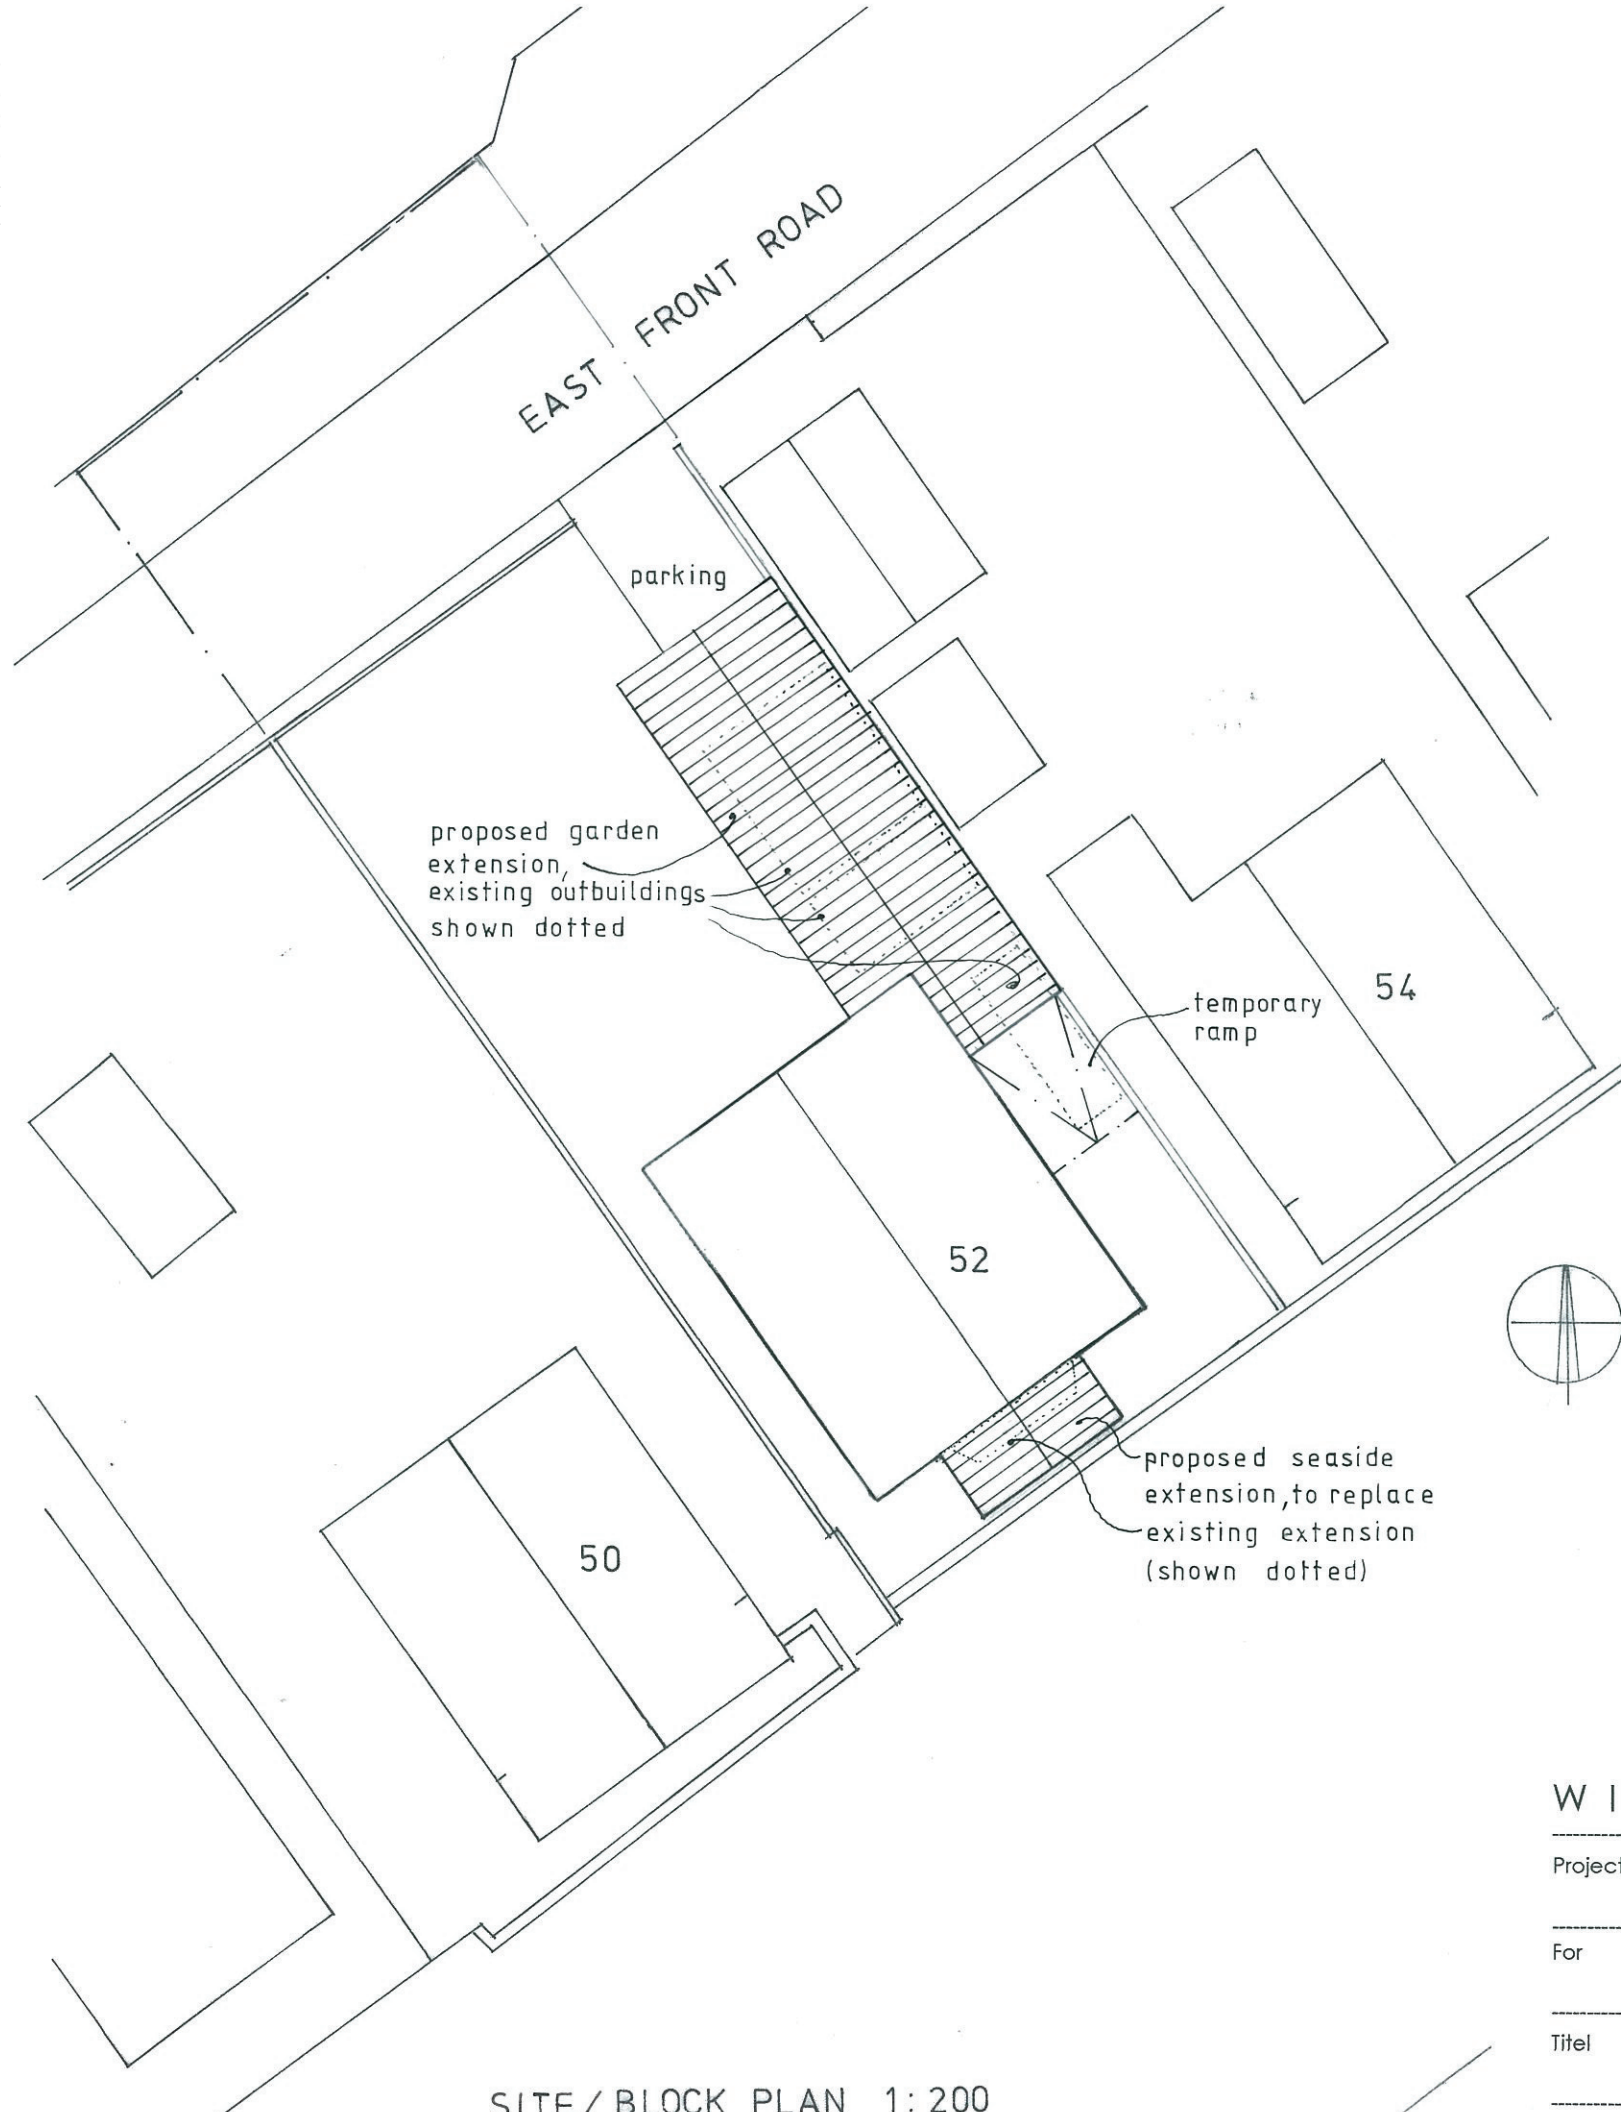

SITE/BLOCK PLAN 1:200

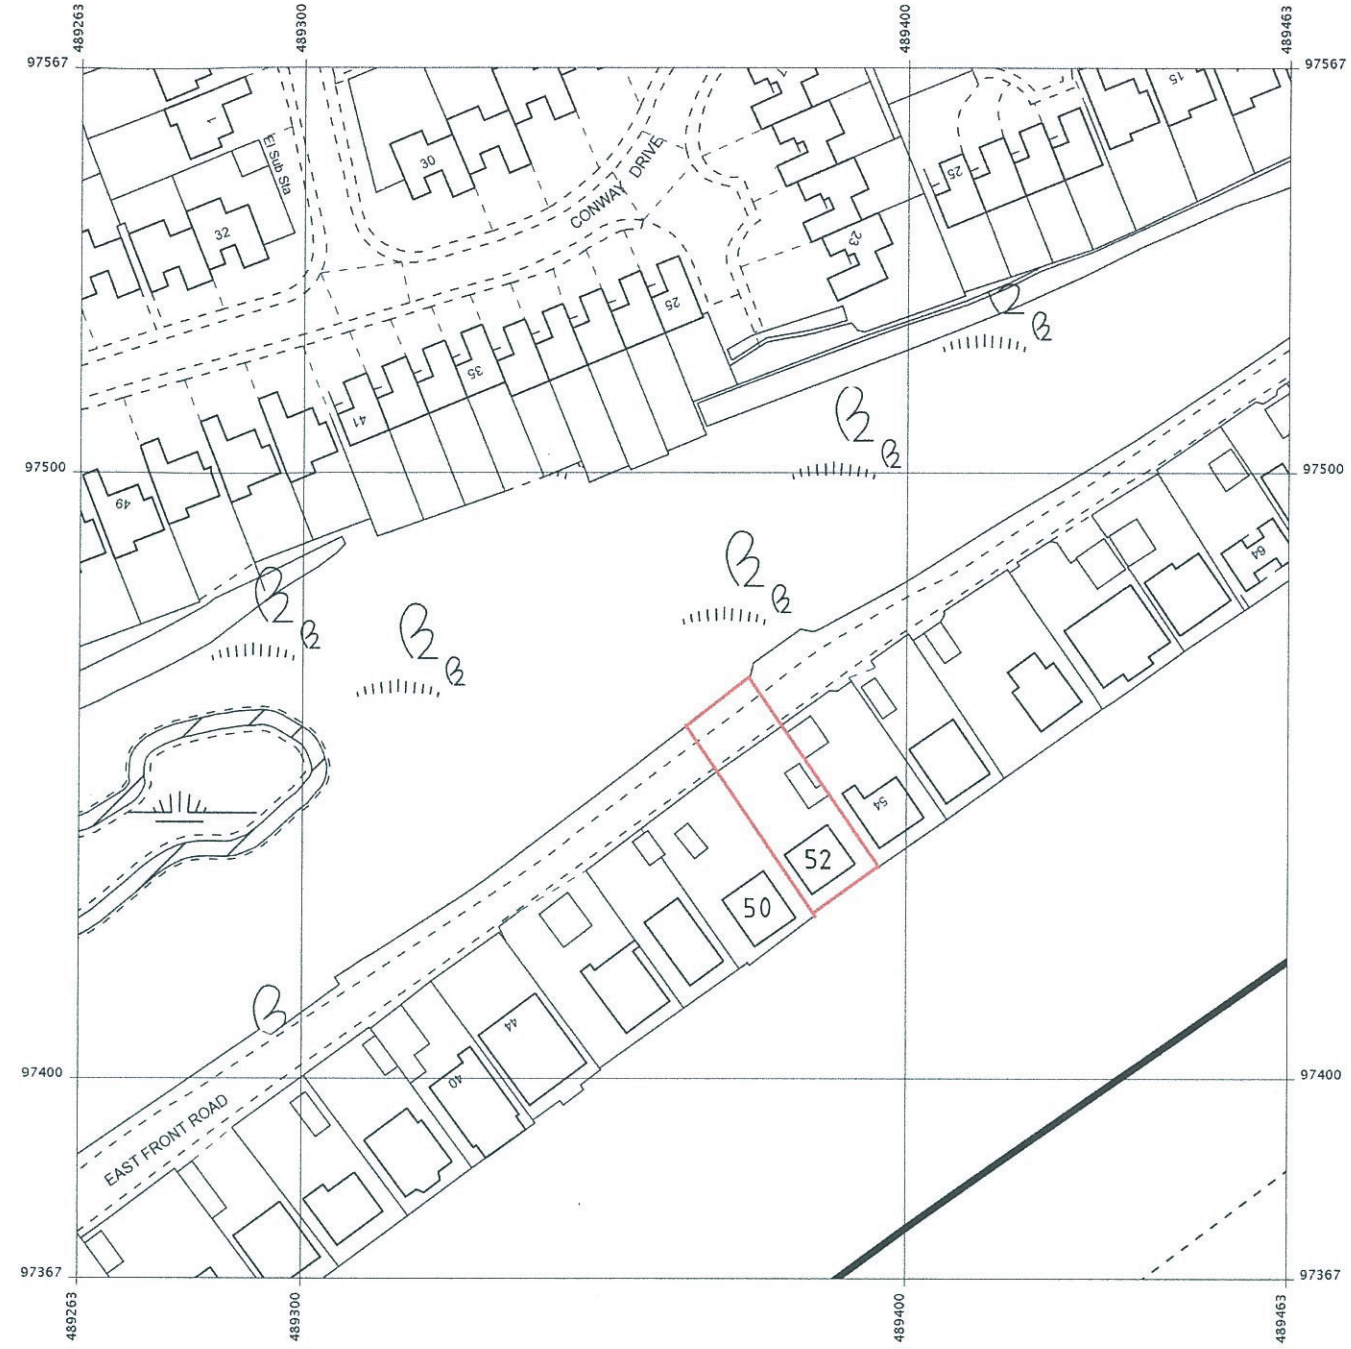

Produced 05 Jul 2011 from the Ordnance Survey National Geographic Database and incorporating surveyed revision available at this date. Reproduction in whole or part is prohibited without the prior permission of Ordnance Survey. © Crown Copyright 2011.

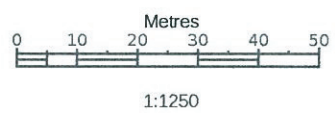

**52 EAST FRONT ROAD
BOGNOR REGIS
PO21 4ST**

LOCATION PLAN 1:1250

Revisions
b 05.07.2011 location plan replaced to show second named road, site and block plan: proposed extensions highlighted
a 24.05.2011 dimensions garden extension, new dwg

W I S A L O N

35 Perrers Road London W6 0EY phone 020 87484716

Project	52 EAST FRONT ROAD, PAGHAM BOGNOR REGIS WEST SUSSEX PO 21 4ST			
For	Mr and Mrs Eysers	Date	24.05.2011	Dwg by sk
Index				b
Title	PROPOSED: LOCATION PLAN AND BLOCK PLAN	Scale	1:250, 1:200	Project no 126
				Dwg no P3

ALL DIMENSIONS TO BE CHECKED ON SITE. ANY DISCREPANCY BETWEEN THIS DRAWING AND OTHER INFORMATION TO BE REFERRED TO THE ARCHITECTS