


north-east

north-west

south-east

south-west


1:100

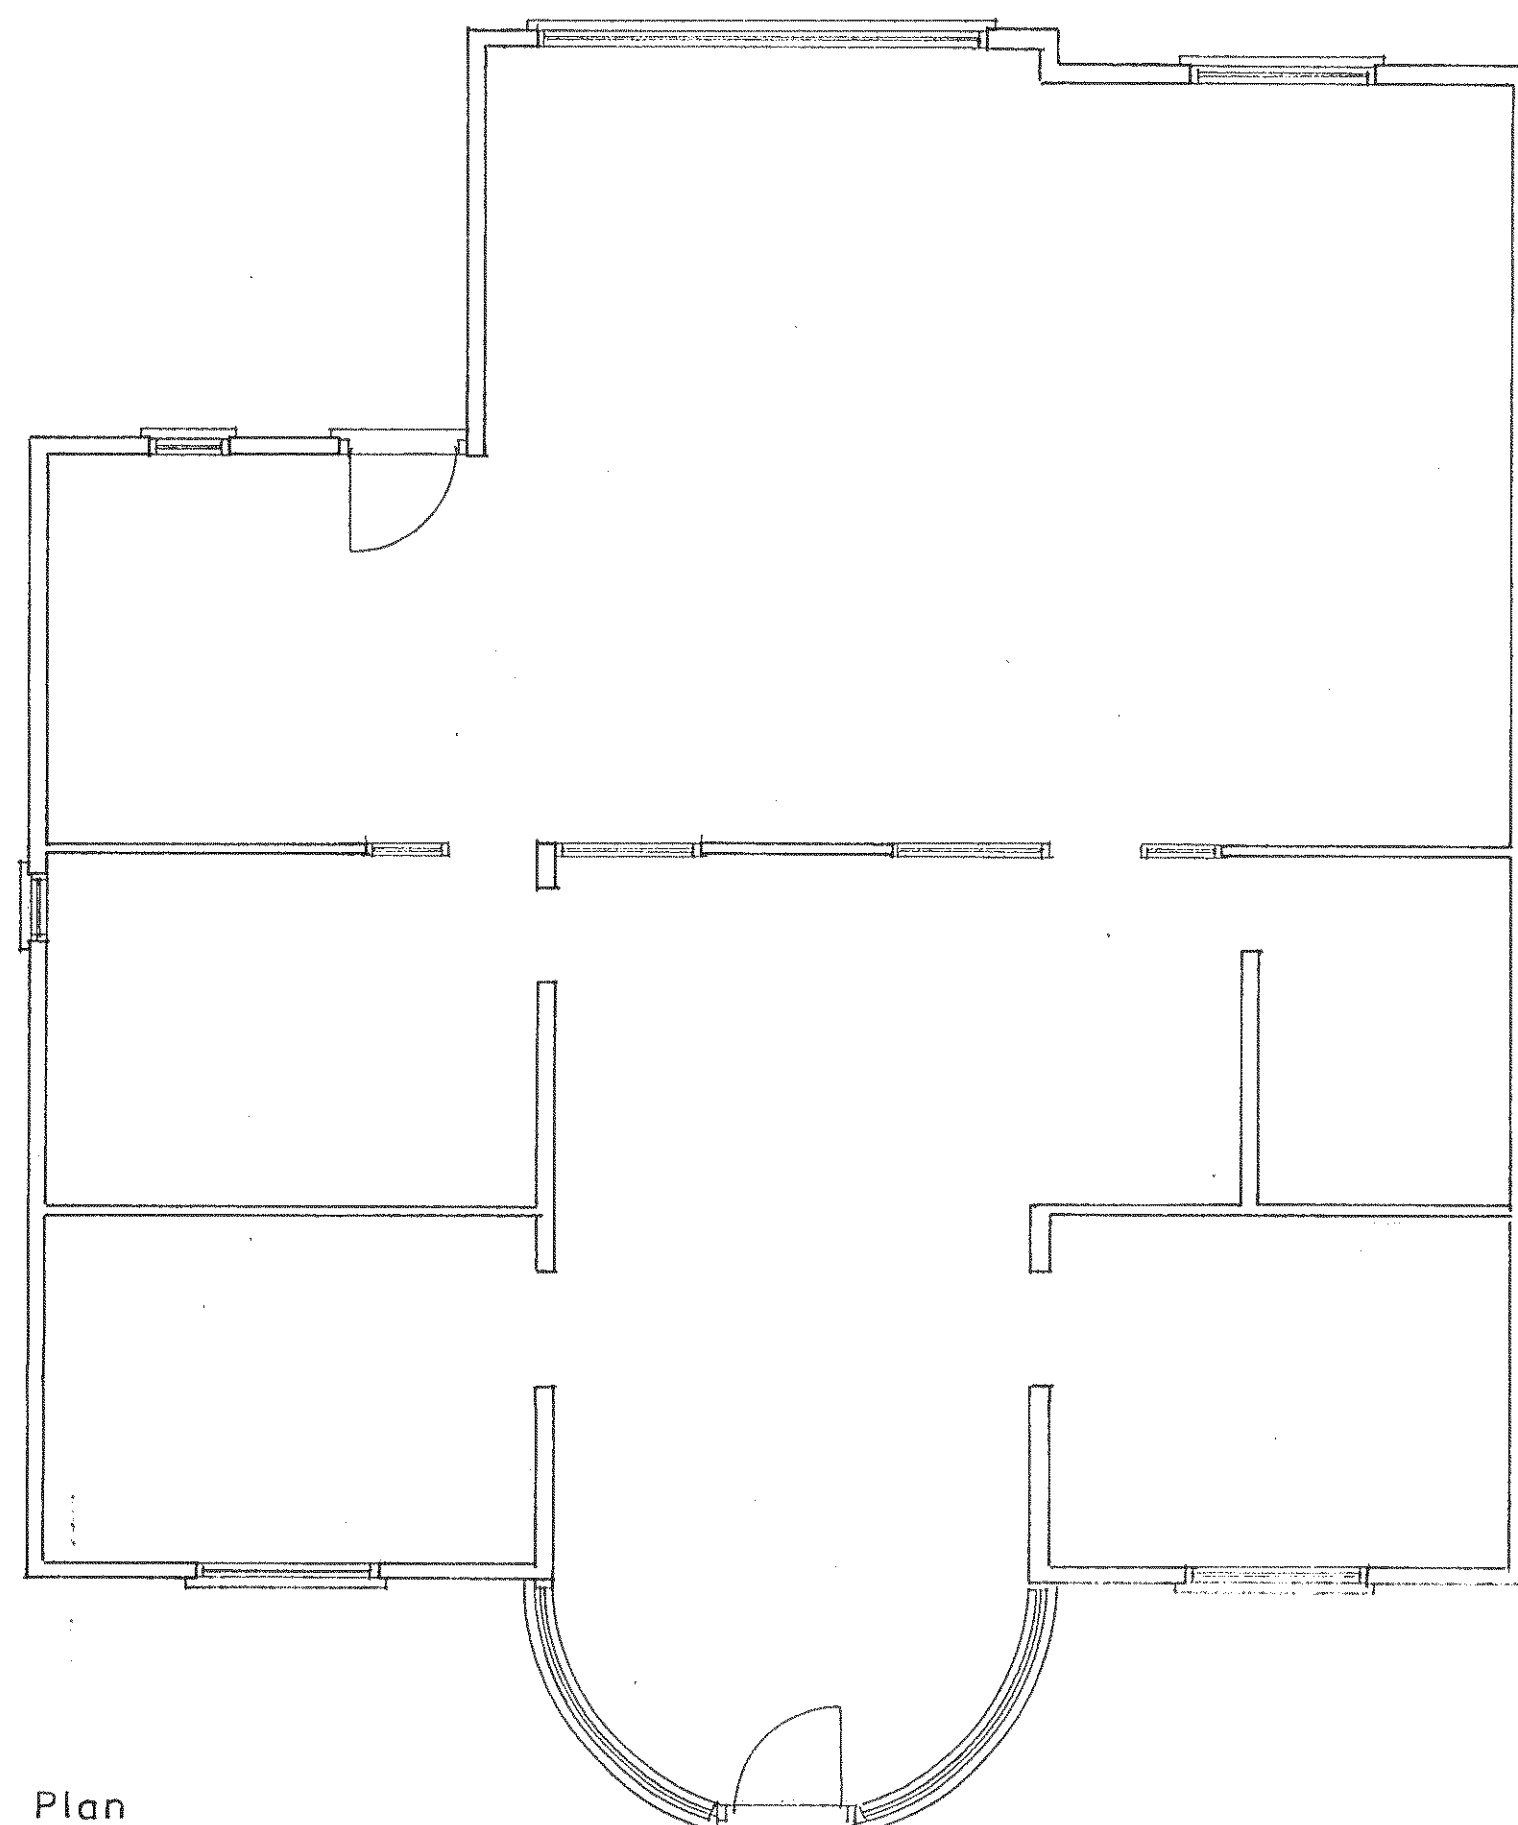

Plan


1:50

Existing

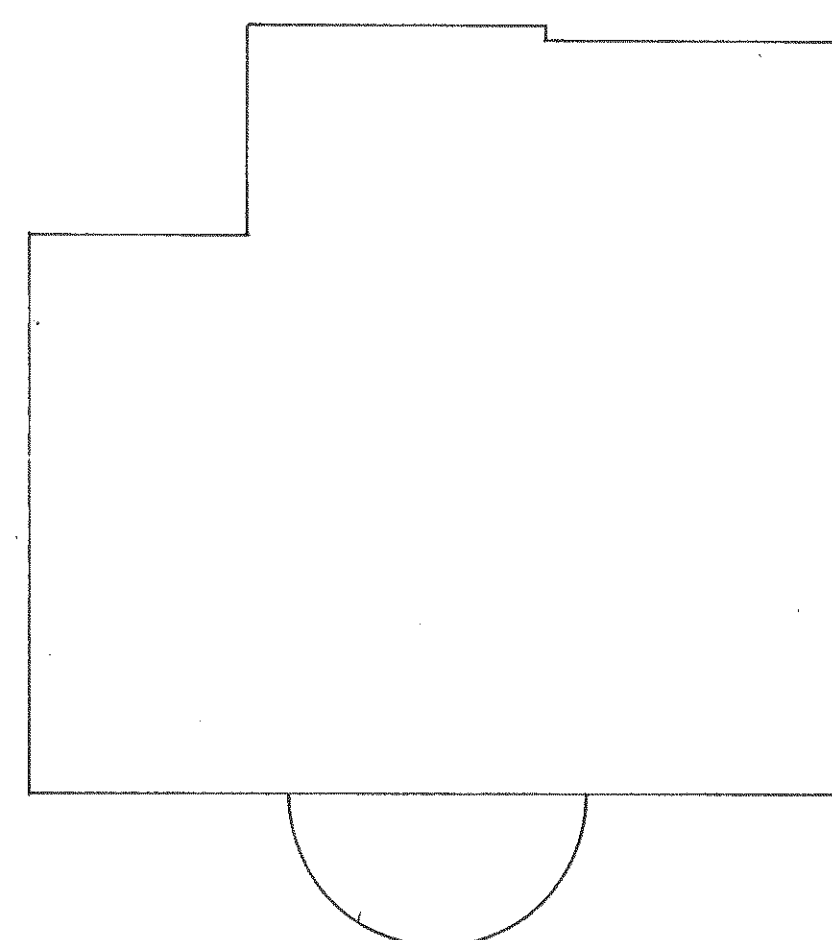

roof plan

1:100

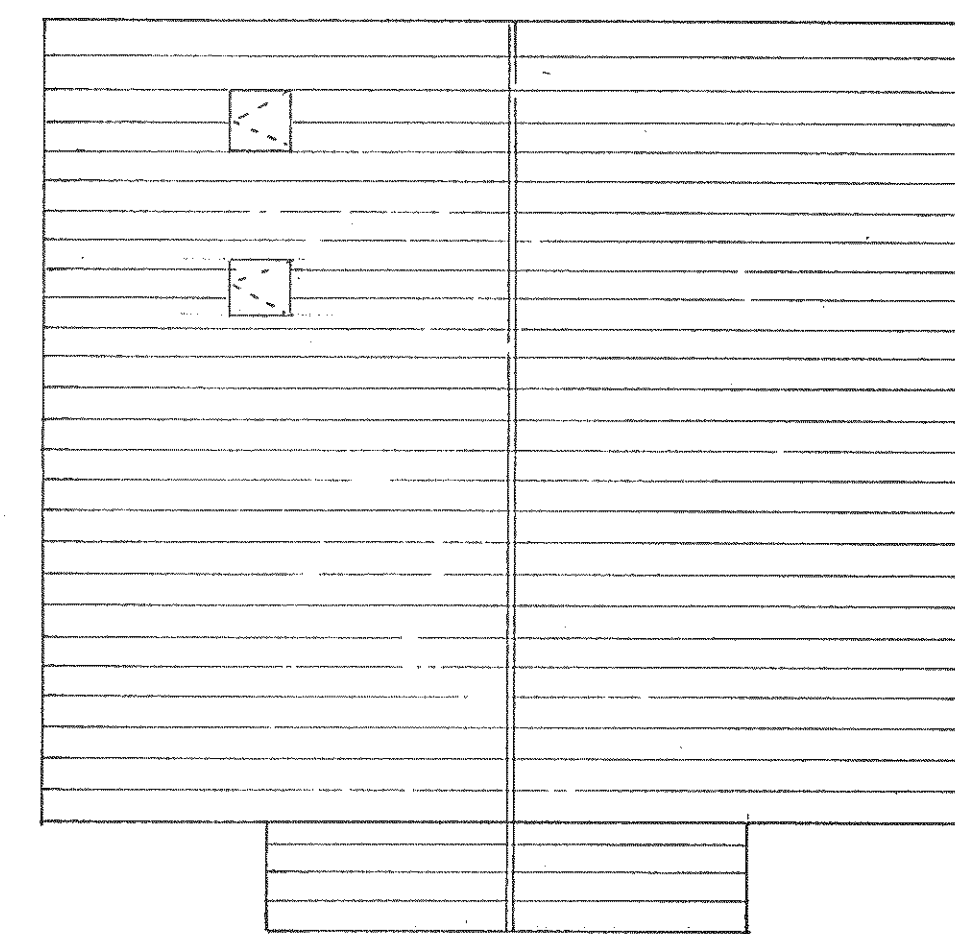

proposed roof plan

PROPOSED SINGLE STOREY EXTENSIONS AT 46, LAGOON ROAD, PAGHAM FOR MR. J. BENNETT.

sheet 3 of 3

Bryan Butcher
Rainbow Cottage
Nyetimber Lane
Bognor Regis PO21 3JX
01243 266871
07973 233442
bryan.butcher@btinternet.com
www.bryanbutcher.com