



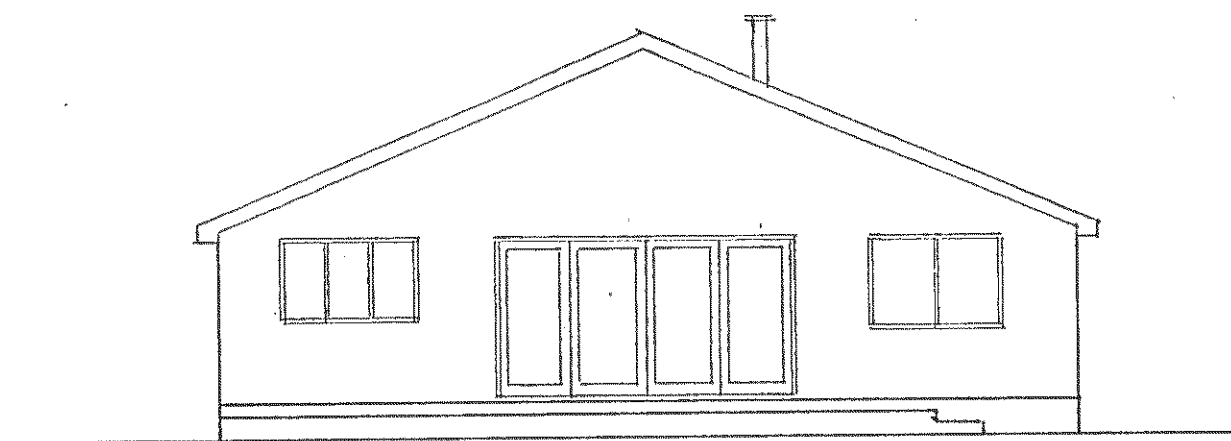


north-west

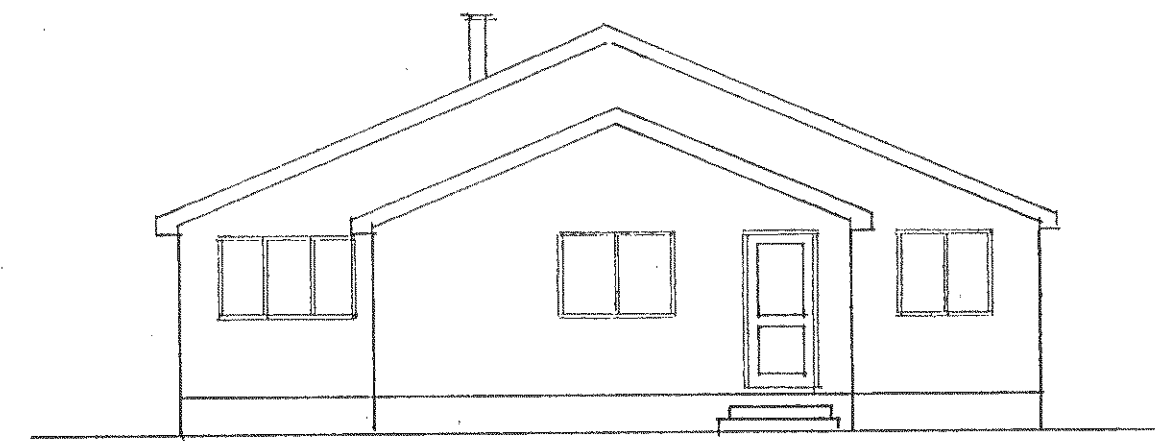


south-east

1 : 100

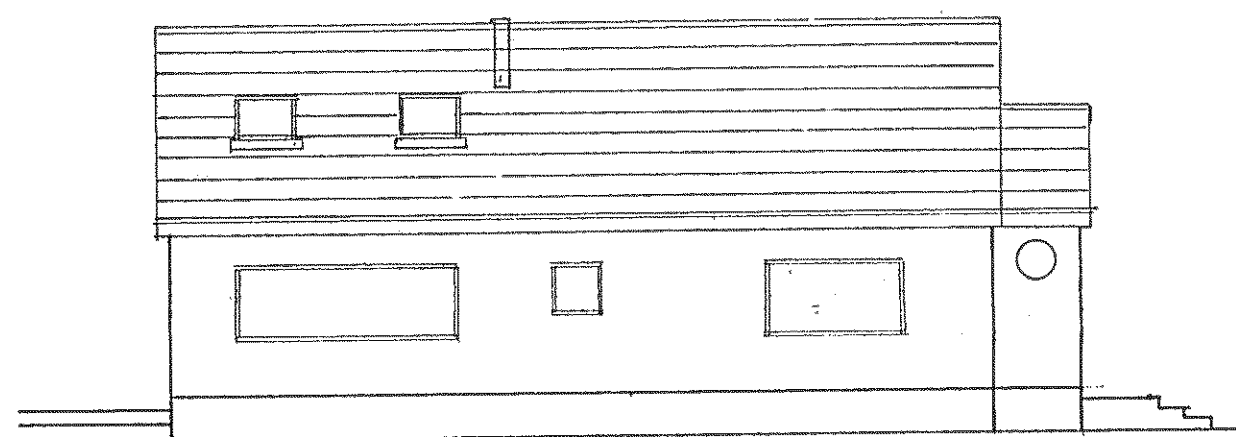

south-west

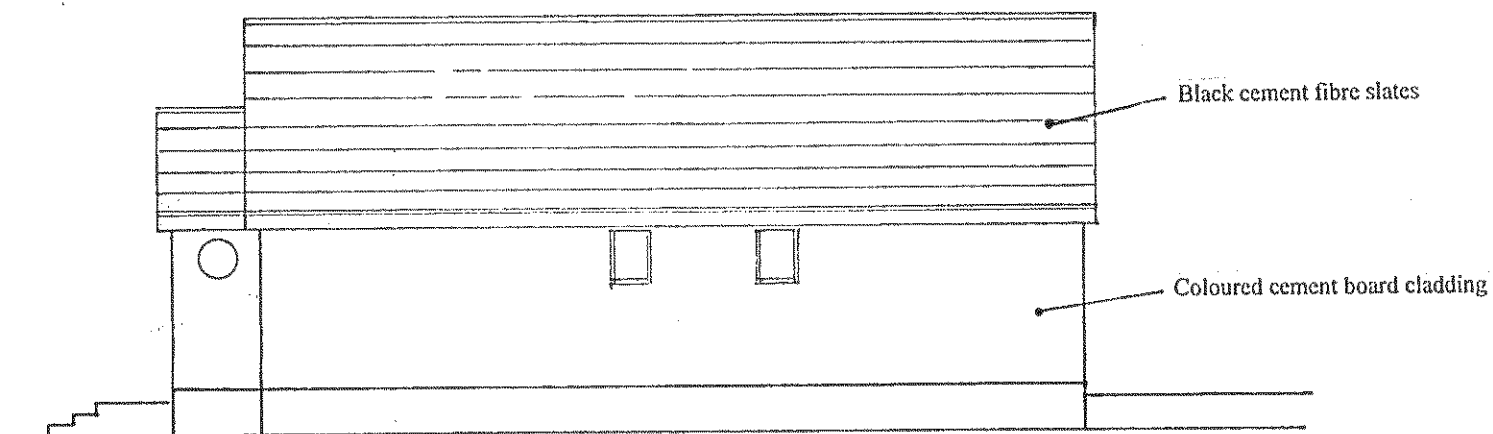

north east

Proposed

PROPOSED SINGLE STOREY EXTENSIONS AT 46, LAGOON ROAD, PAGHAM FOR MR. J. BENNETT.

sheet 2 of 3

Bryan Butcher
Rainbow Cottage
Nyetimber Lane
Bognor Regis PO21 3JX
01243 266871
07973 233442
bryan.butcher@btinternet.com
www.bryanbutcher.com