



north


west
1 : 100

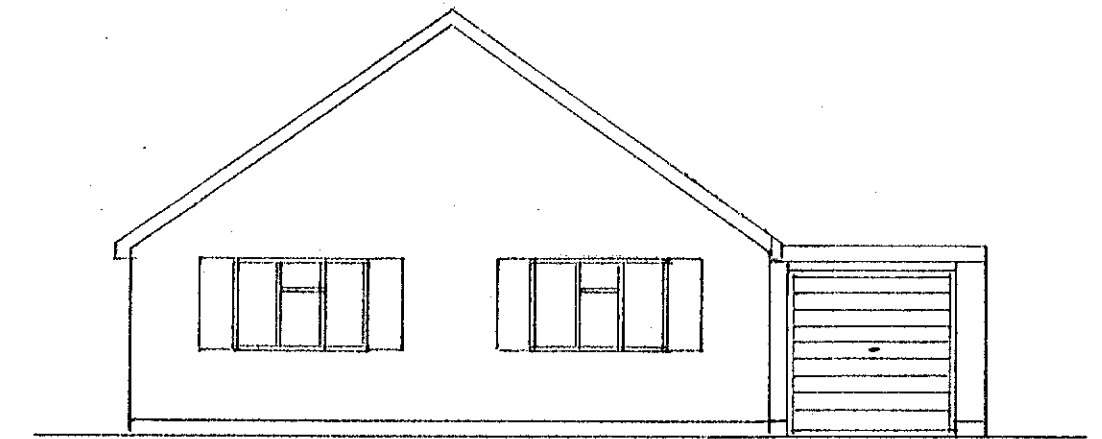


east

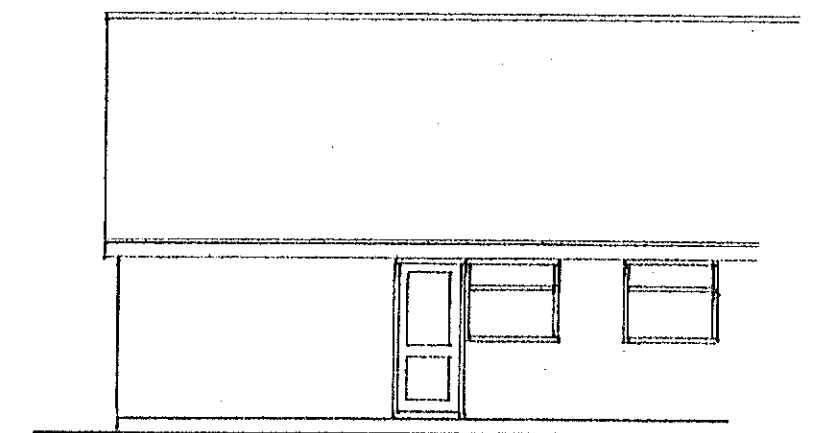


south

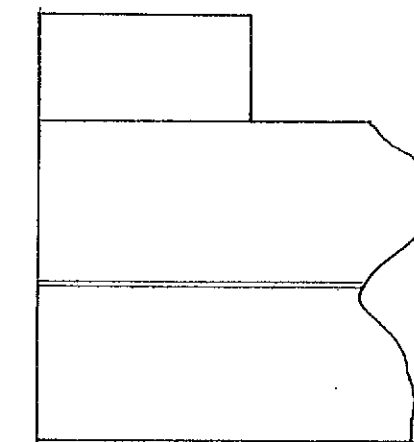

roof plan
1 : 200

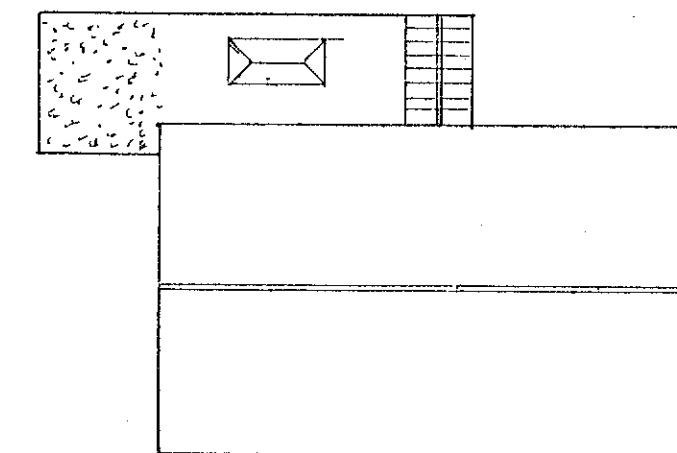

proposed roof plan

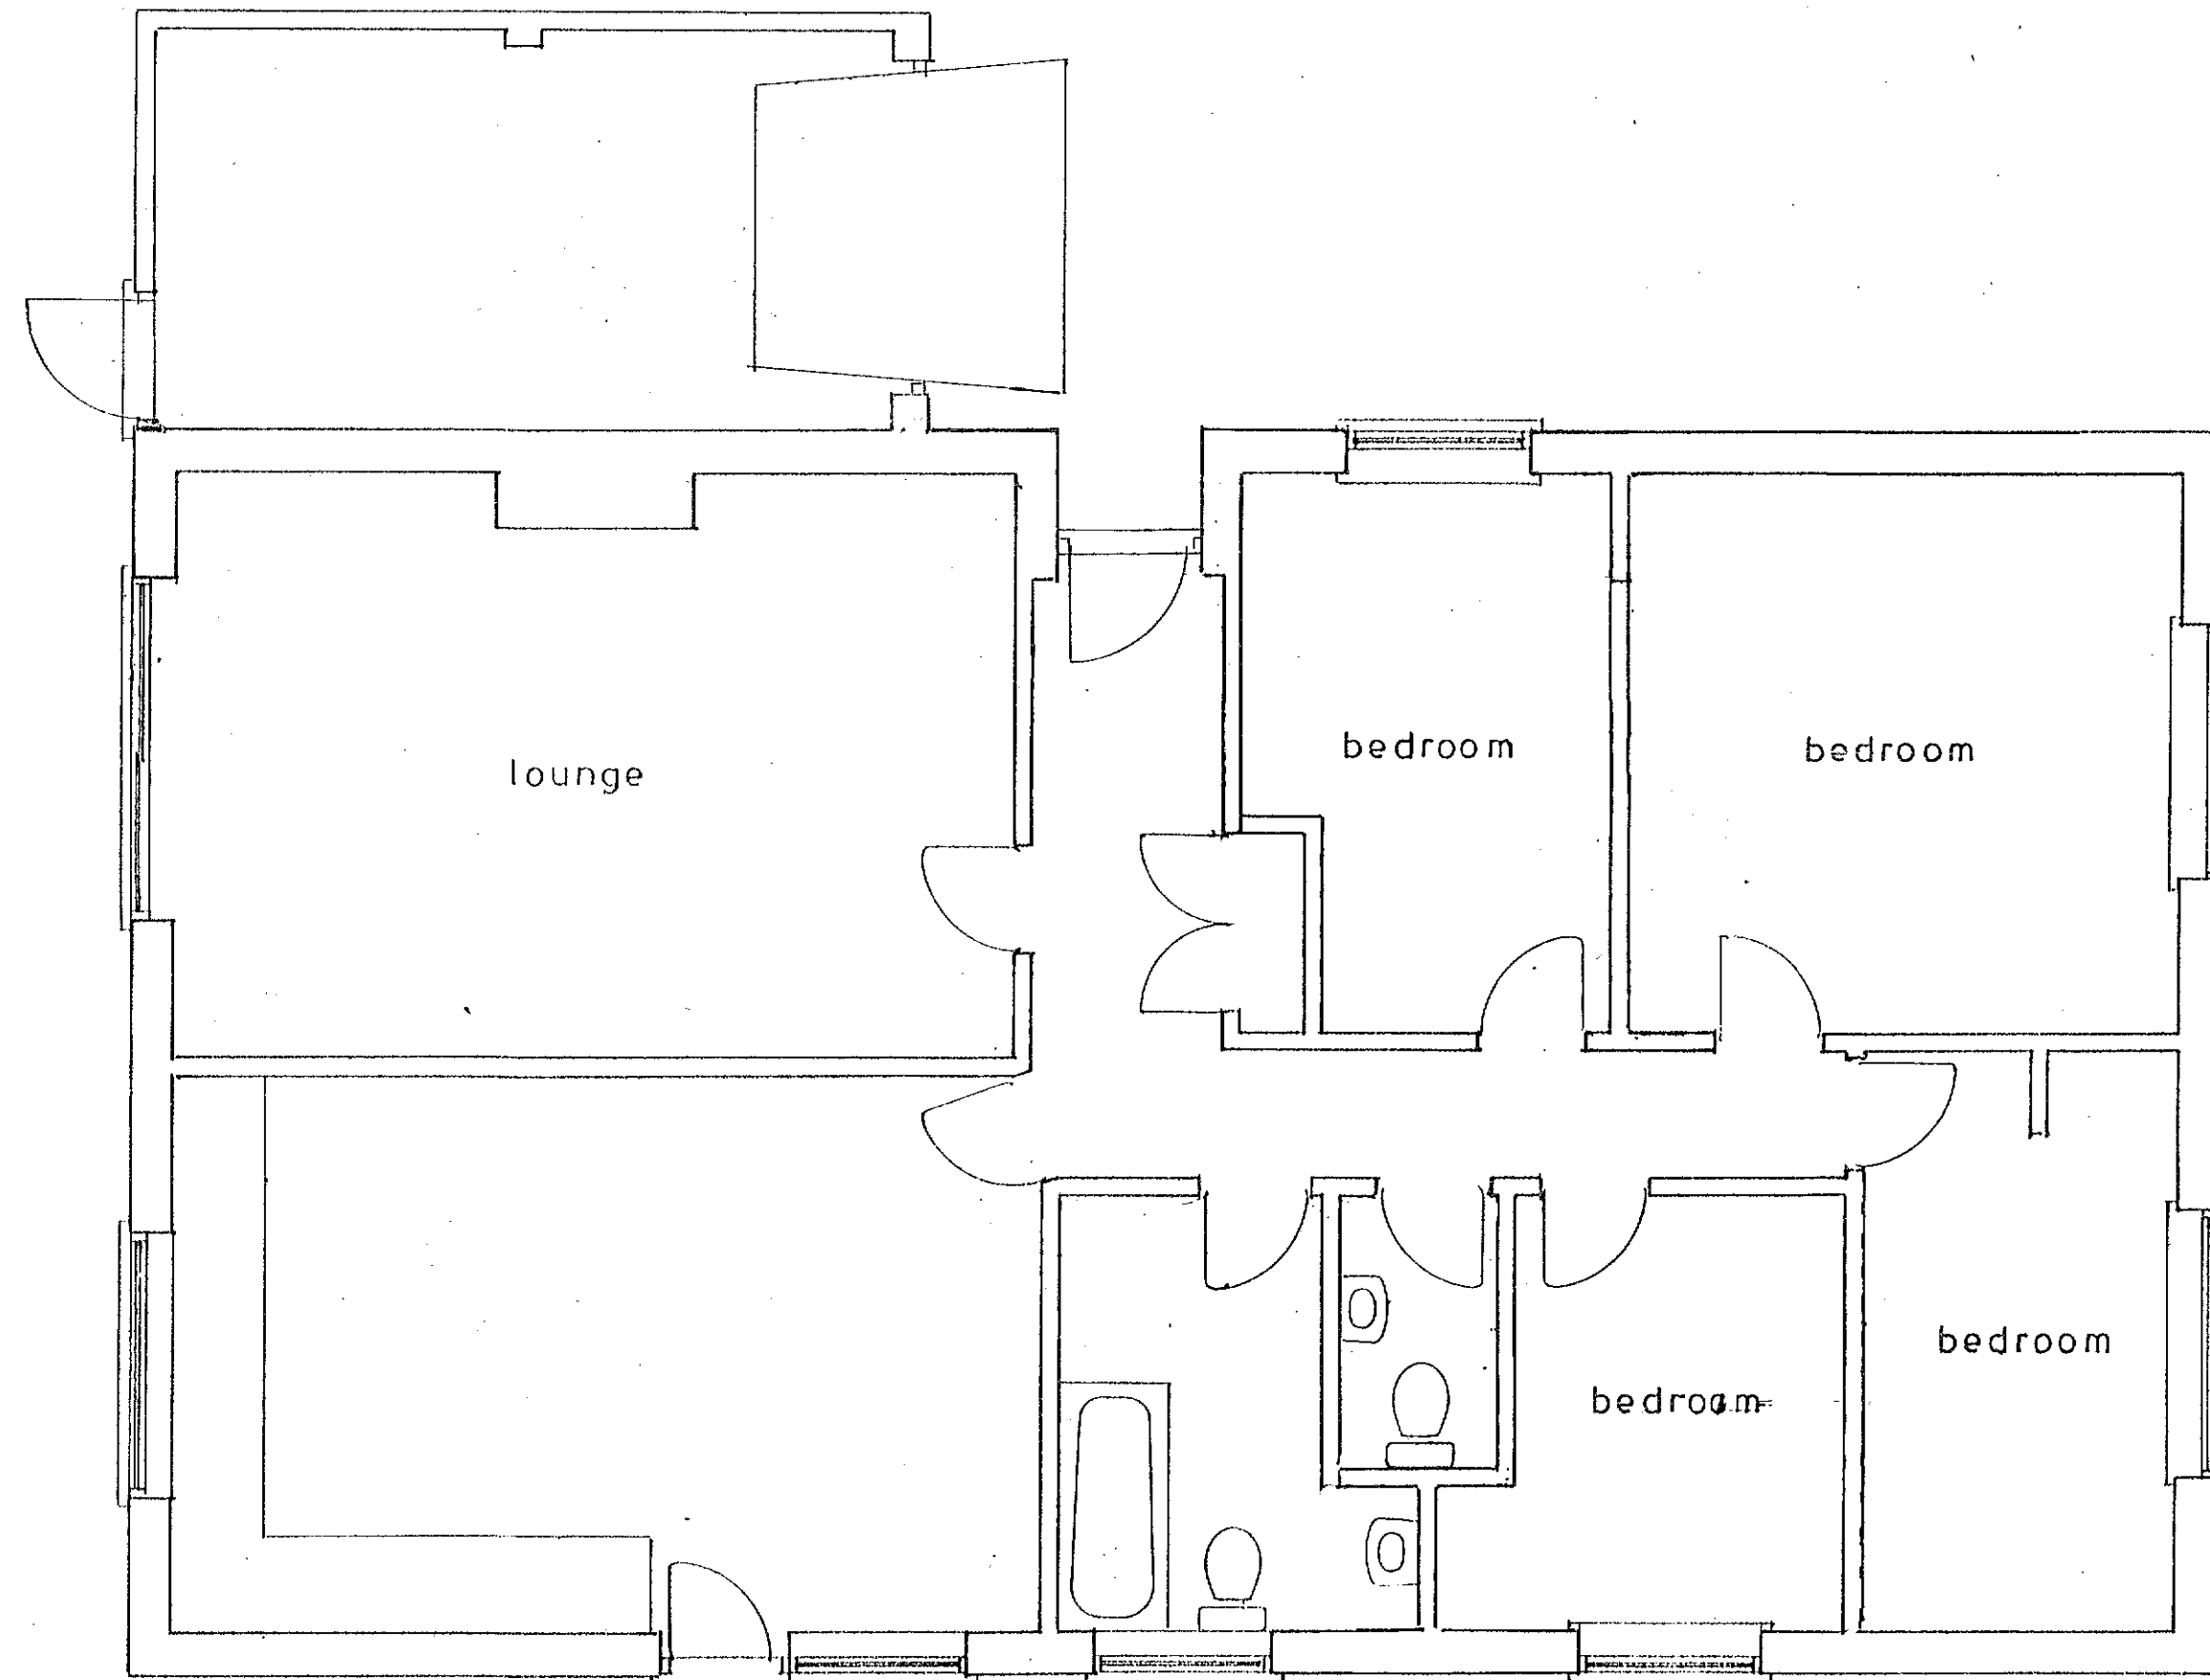

Plan
1 : 50

Existing

PROPOSED SINGLE STOREY EXTENSION AT 32, LAGOON ROAD, PAGHAM FOR MR.D.WOOLVEN

sheet 3 of 3

Bryan Butcher
Rainbow Cottage
Nyetimber Lane PO21 3JX
Bognor Regis
01243 266871
07973 233442
bryan.butcher@btinternet.com
www.bryanbutcher.com