


29/03/21



PLANNING APPLICATION

For: 20 SPINNAKER VIEW

Your Ref: P/48/21/T

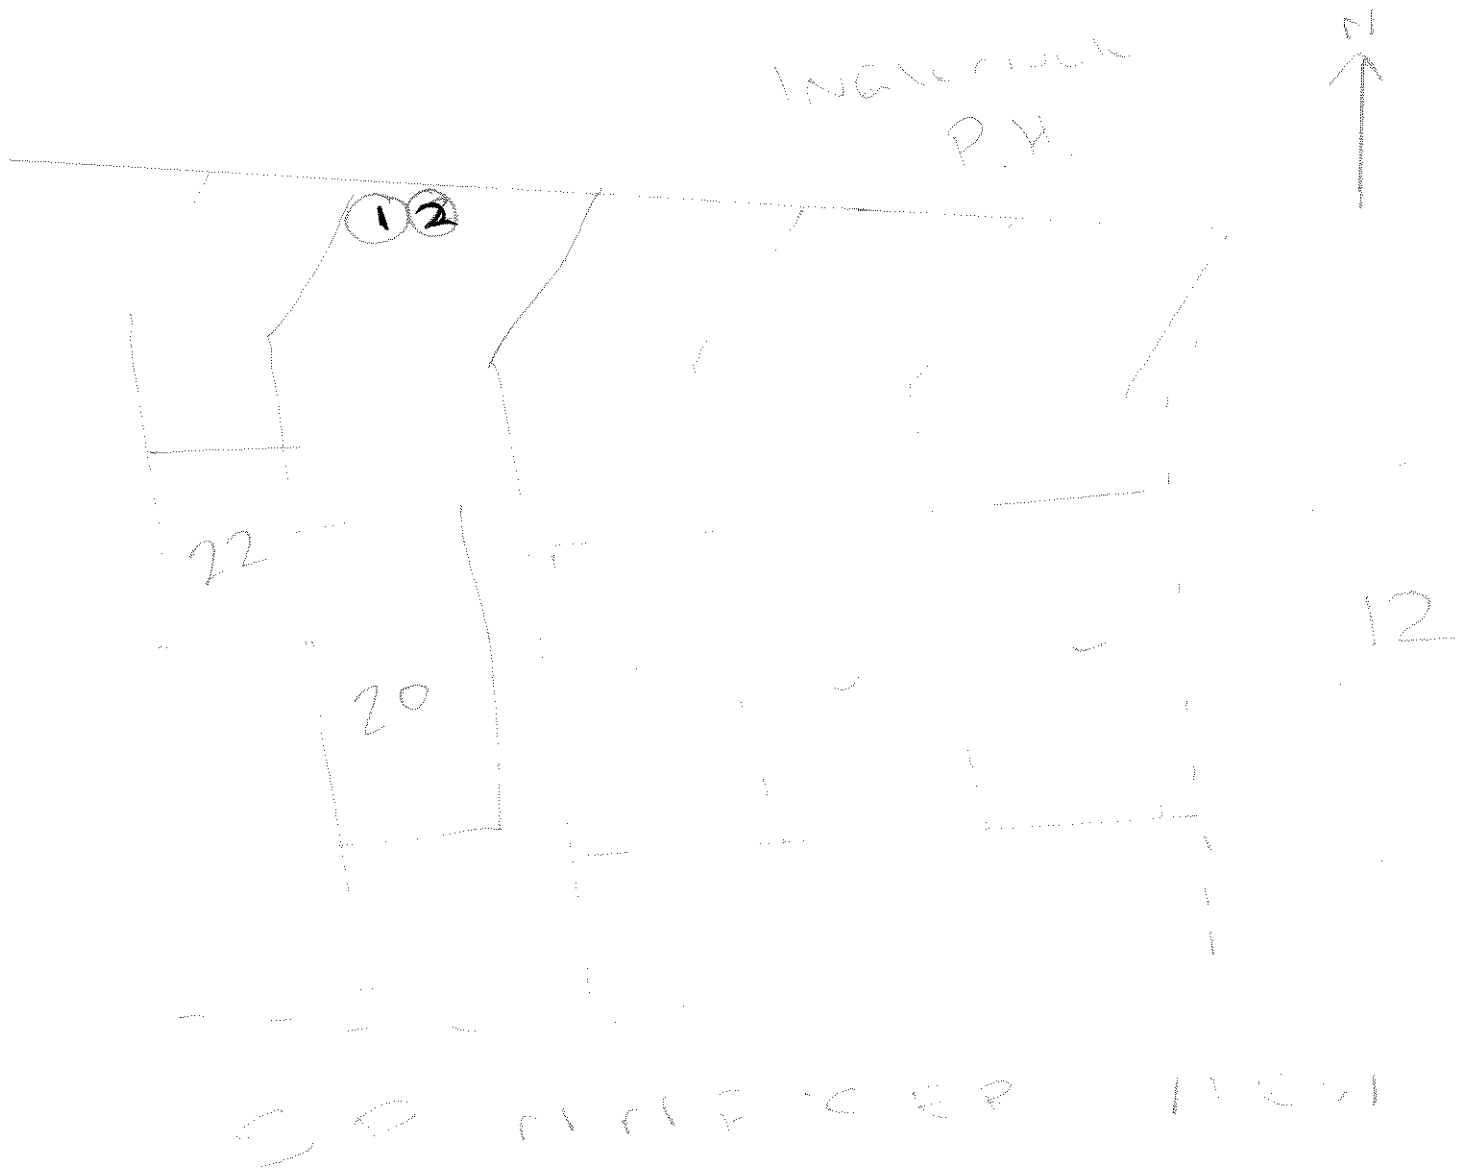

2 poplar trees (1+2) adjacent to each other in the back garden. Approx total height is 30m, requesting 4 meters crowning. Approx total width is 7m, overlaps immediate neighbours. Request to reduce sides by 2 meters.

From: ANITA KUSSAR.

PS: Sorry, I am not a drawer!