


 

Planning and Development Services
Arun District Council
Arun Civic Centre
Maltravers Road
Littlehampton
West Sussex
BN17 5LF

Developer Services
Southern Water
Sparrowgrove House
Sparrowgrove
Otterbourne
Hampshire
SO21 2SW



Your Ref:

P/49/17/DOC

Our Ref

PLAN-018620

Date

15/06/2017

Dear Sirs,

Proposal: Application for approval of matters reserved by conditions imposed under P/84/16/PL relating to conditions 3- Foul water drainage scheme, 4- Surface water drainage scheme, 5- Site safety plan, 7- Implementation of a programme of archaeological work, 8- Golf Course management plan, including mitigation & 9- Details of placement of nesting opportunities for birds.

Site: Church Farm Holiday Village, Church Lane, Pagham, PO21 4NR.

P/49/17/DOC

Thank you for your letter of 02/06/2017.

Southern Water would have no objections to discharge condition 3 relating to foul drainage. An approval for the connection to the public sewer should be submitted under Section 106 of the Water Industry Act.

Due to the vibration, noise and potential odour generated by sewage pumping stations, no habitable rooms should be located closer than 15 metres to the boundary of a proposed pumping station site.

The Council's Building Control officers/technical staff and the environment agency should be consulted regarding the discharge condition 4 for surface water disposal.


Southern Water would have no comments to make with regards to other conditions being subject of consultation.

Yours sincerely

A handwritten signature in black ink, appearing to read "J. M. and".

Developer Services


Southern Water Sparrowgrove House Otterbourne Winchester Hampshire SO21 2SW www.southernwater.co.uk

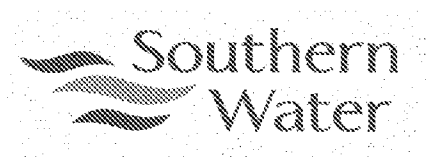

Southern Water Sparrowgrove House Otterbourne Winchester Hampshire SO21 2SW www.southernwater.co.uk

Southern Water Services Ltd Registered Office: Southern House Yeoman Road Worthing BN13 3NX Registered in England No.2356670

SOUTHERN WATER

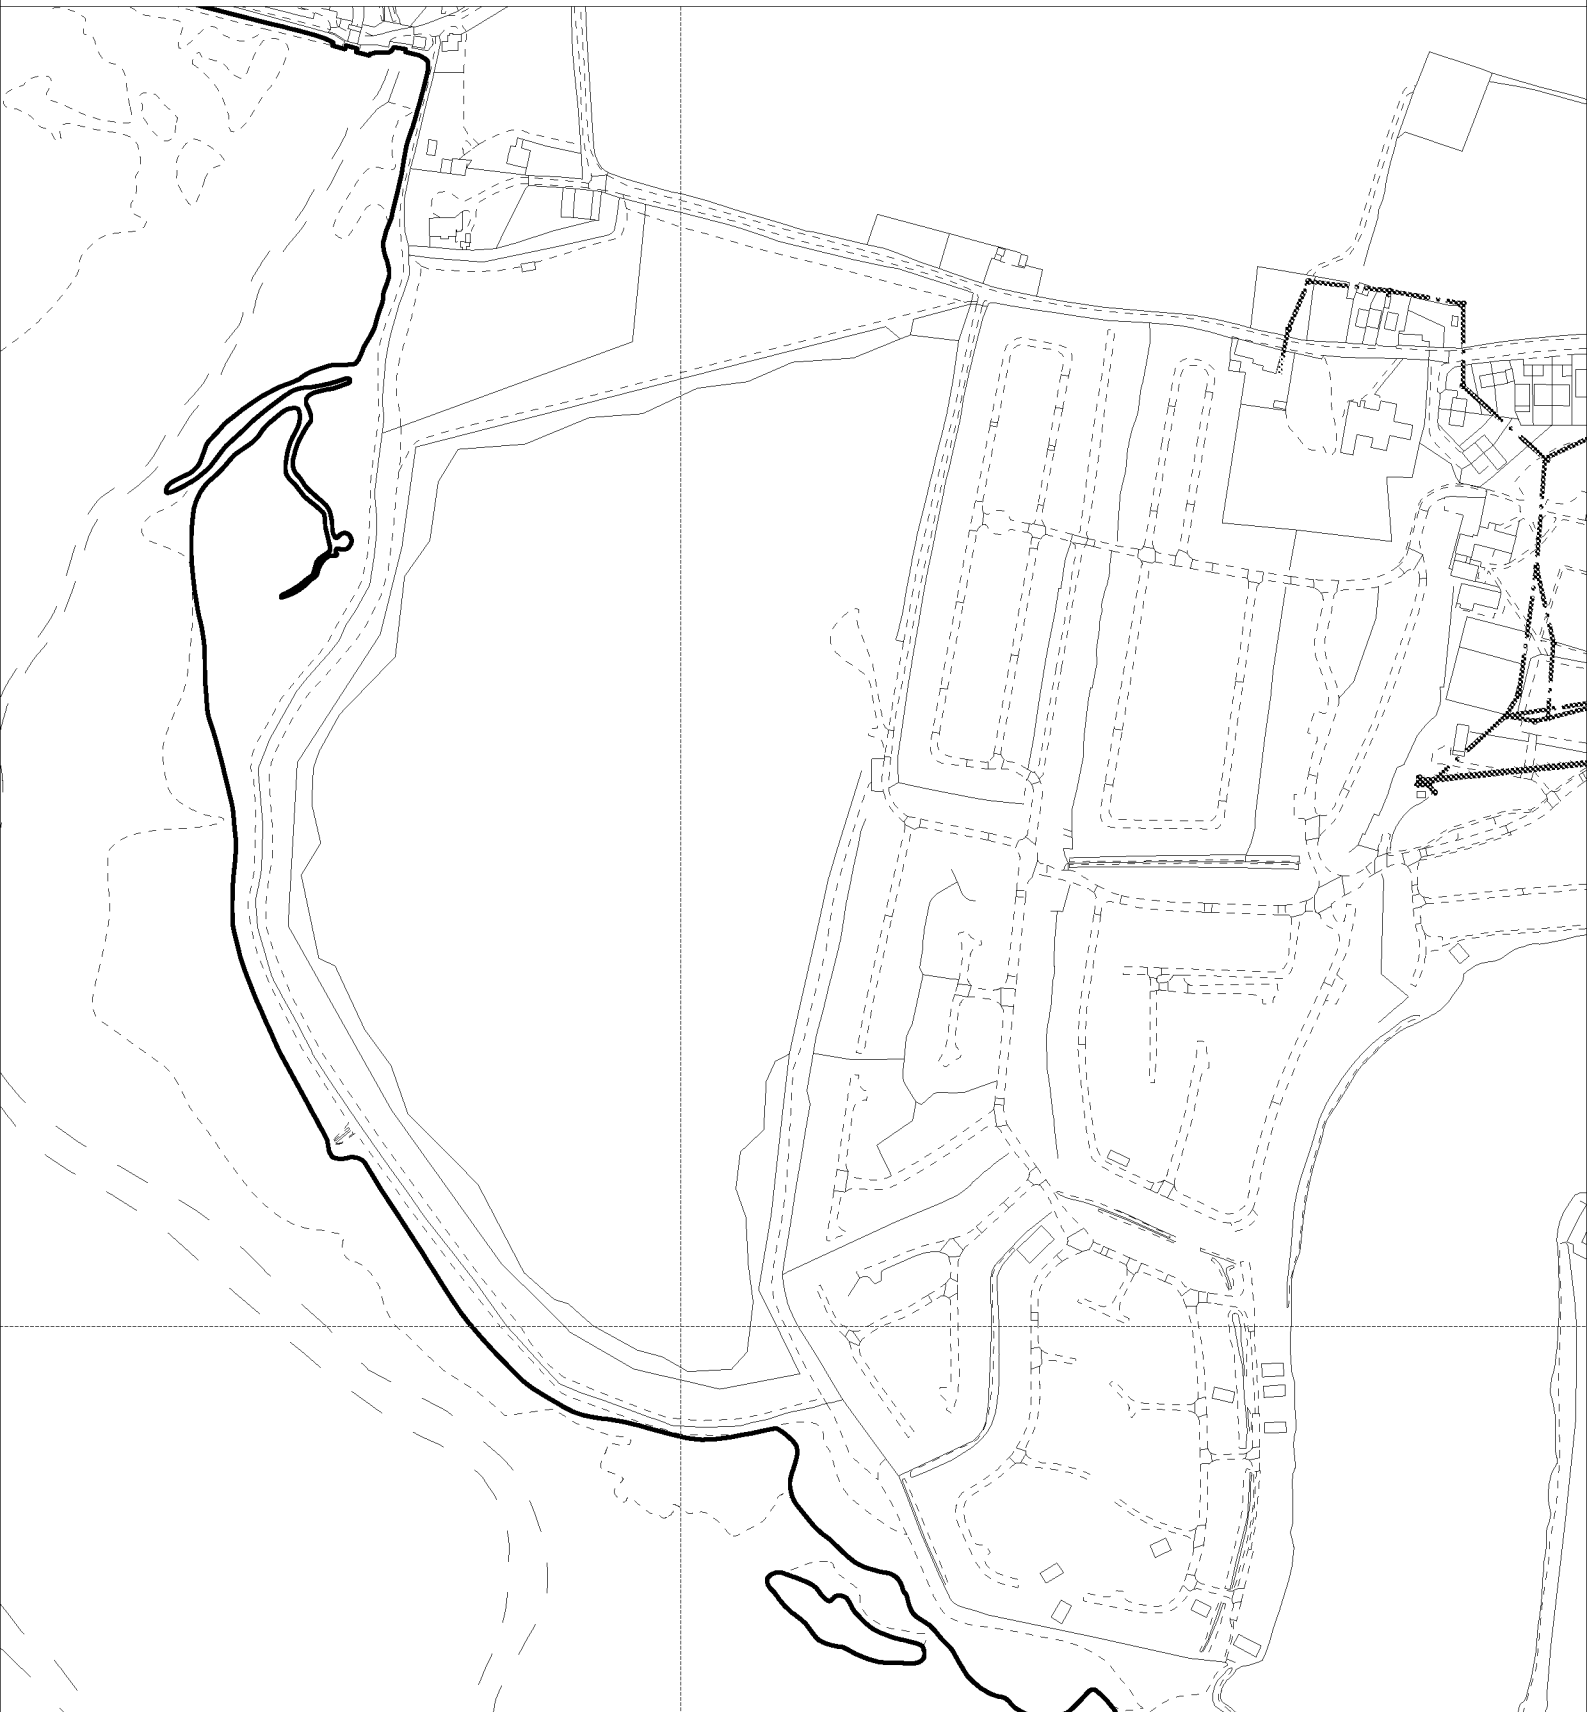

The positions of pipes shown on this plan are believed to be correct, but Southern Water Services Ltd accept no responsibility in the event of inaccuracy. The actual positions should be determined on site.

Based upon Ordnance Survey Digital Data with the permission of the controller of H.M.S.O. Crown Copyright Reserved Licence No. WU 298530

O.S. REF: SZ8897SW

Scale: 1:4000

Screen Print

WARNING: BAC pipes are constructed of Bonded Asbestos Cement

WARNING: Unknown (UNK) materials may include Bonded Asbestos Cement

ARUN DISTRICT COUNCIL P/49/17/DOC




Printed By: Ponnannv

Date: 8-9-2016

Southern Water MapGuide Browser

Requested By:

SOUTHERN WATER

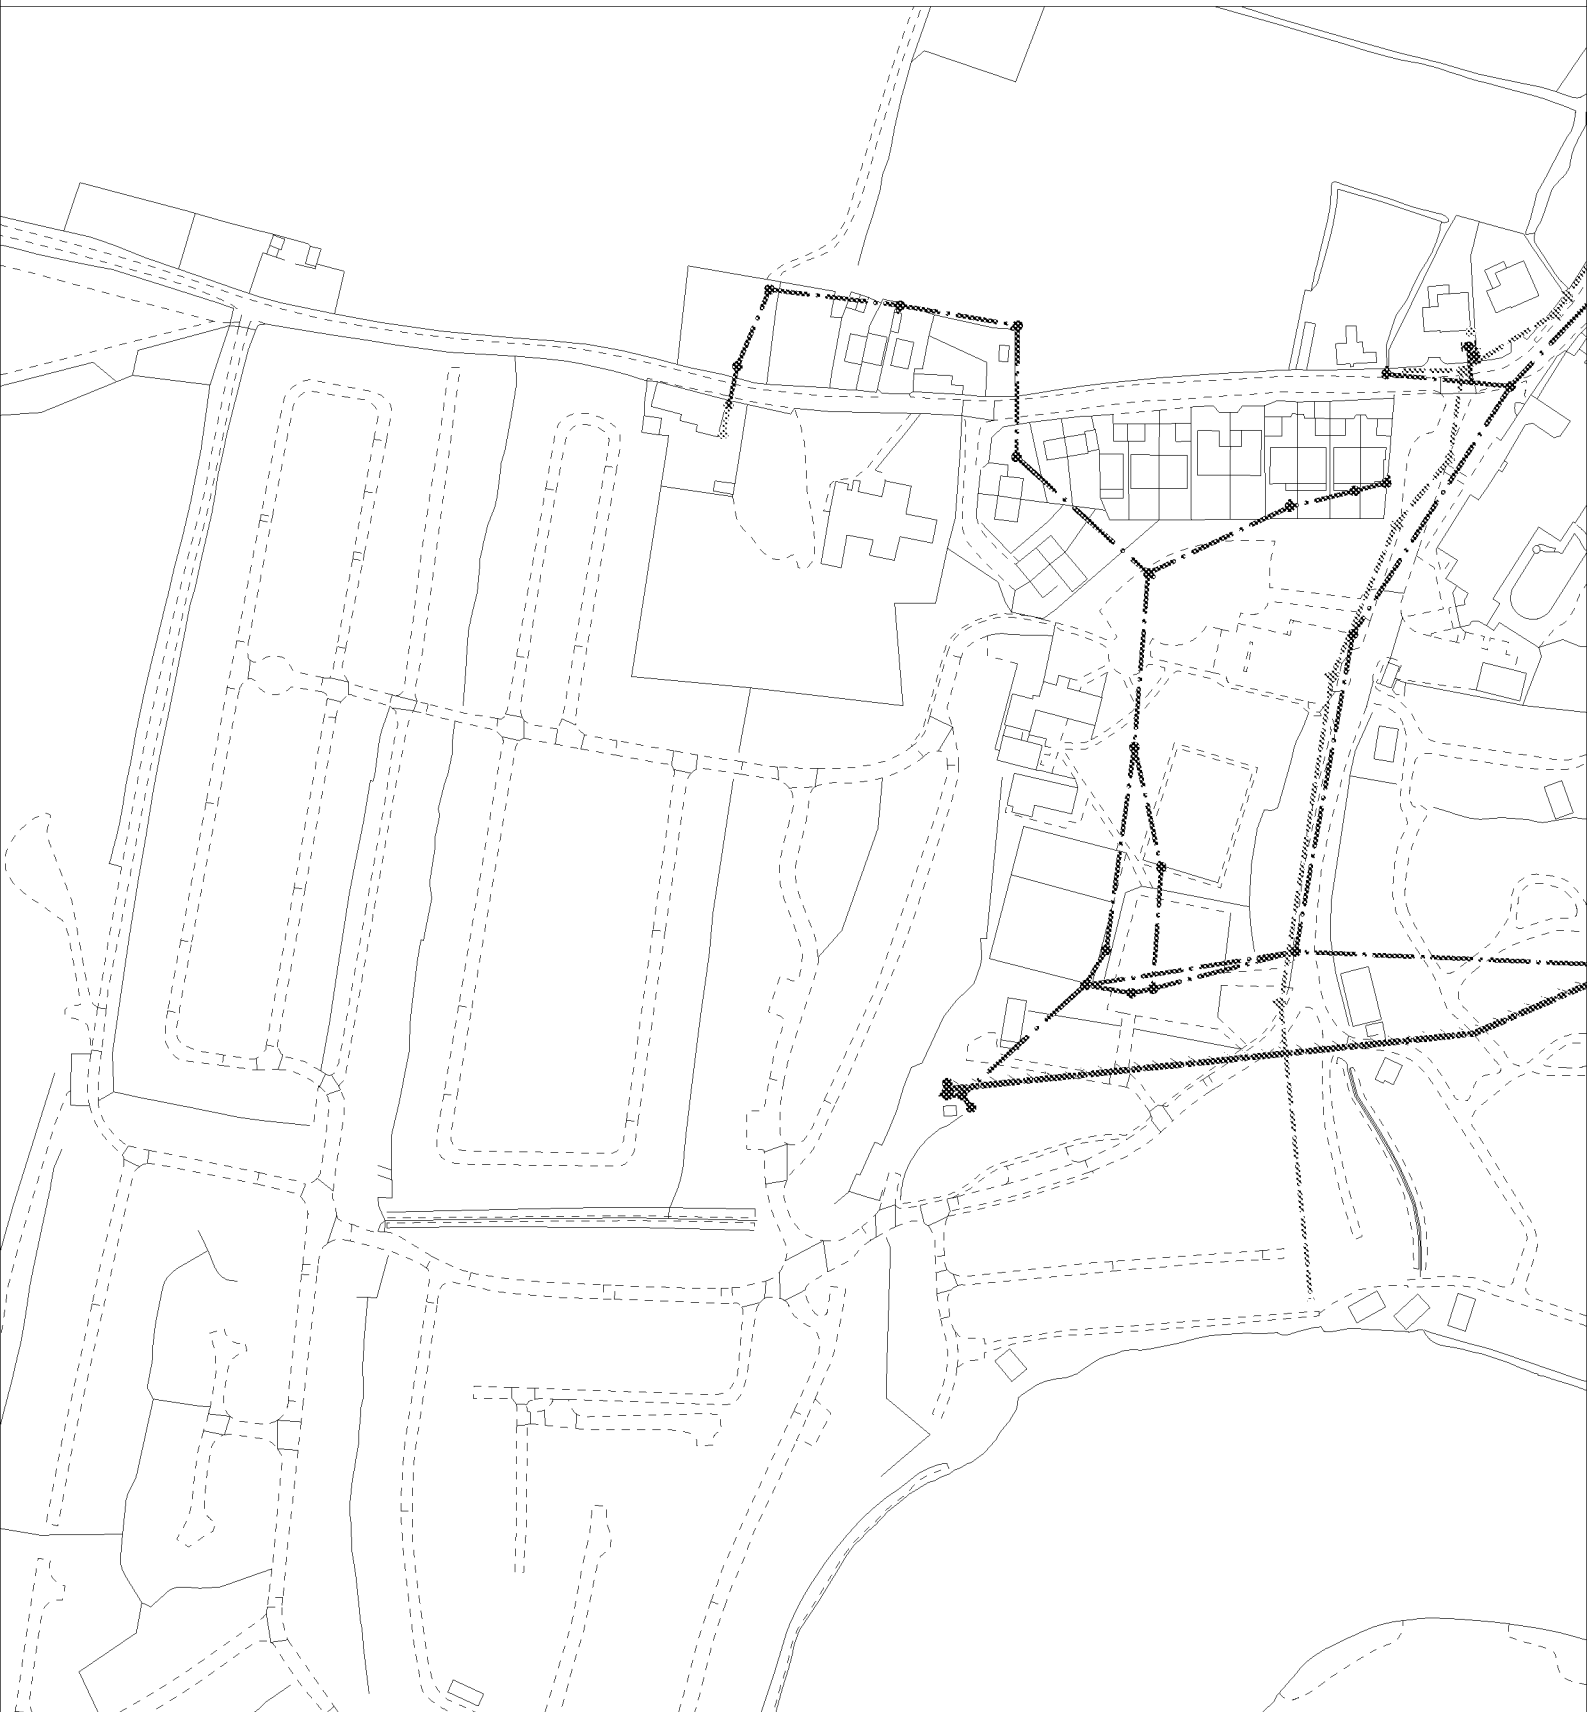

The positions of pipes shown on this plan are believed to be correct, but Southern Water Services Ltd accept no responsibility in the event of inaccuracy. The actual positions should be determined on site.

Based upon Ordnance Survey Digital Data with the permission of the controller of H.M.S.O. Crown Copyright Reserved Licence No. WU 298530

O.S. REF: SZ8897SW

Scale: 1:2500

Screen Print

WARNING: BAC pipes are constructed of Bonded Asbestos Cement

WARNING: Unknown (UNK) materials may include Bonded Asbestos Cement

ARUN DISTRICT COUNCIL P/49/17/DOC



Printed By: Ponnannv

Date: 8-9-2016

Southern Water MapGuide Browser

Requested By: