Key

- 1.8m Brick Wall
- 1.8m Closeboard Fence
- 1.8m High Larch Lap Panel Fence
- 1.2m Estate Railings
- 1.1m Rustic Post & Rail Fence
- 0.4m Knee Rail Fence

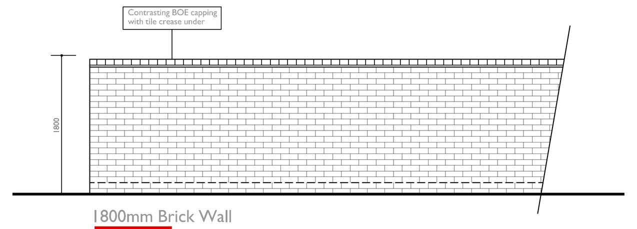

1800mm Brick Wall

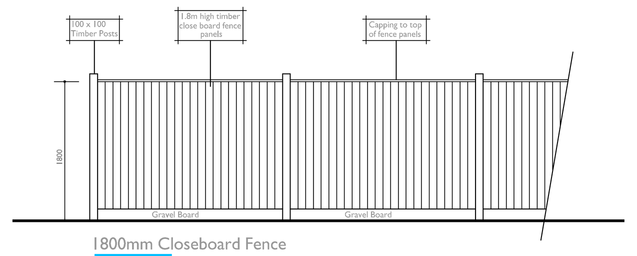

1800mm Closeboard Fence

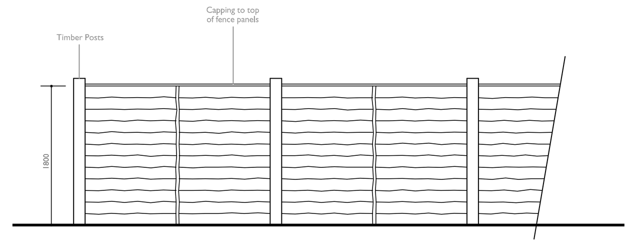

1800mm High Larch Lap Panel Fence (Scale 1:50)

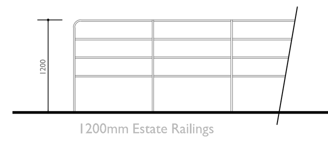

1200mm Estate Railings

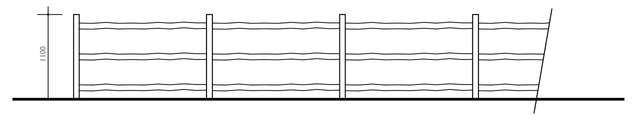

1100mm Rustic Post & Rail Fence (Scale 1:50)

400mm Knee Rail Fence (Scale 1:50)

Scale @ 1600 x 841:

Scale 1:500

NORTH

Rev	Date	Drawn	Checked
A	17.03.21	HKC	BB

UPDATED TO LATEST LAYOUT REV C

Date: FEBRUARY 2020

Drawn by : KEL Checked by : BB

Drg No: CB_84_139_009 Rev: A

Project: LAND NORTH OF SEFTER ROAD PAGHAM

Title: EXTERNAL ENCLOSURES PLAN

Client: Taylor Wimpey

COOPERBAILLIE

Cooper Baillie Limited - Connaught House, 24 Guildford Road, Bagshot, Surrey GU19 5JN - Telephone 01276 450039 - www.cooperbaillie.co.uk

This drawing and the works depicted are the copyright of Cooper Baillie Ltd. and may not be reproduced or amended except by written permission. No liability will be accepted for amendments made by other persons.

ARUN DISTRICT COUNCIL P/49/21/RES