


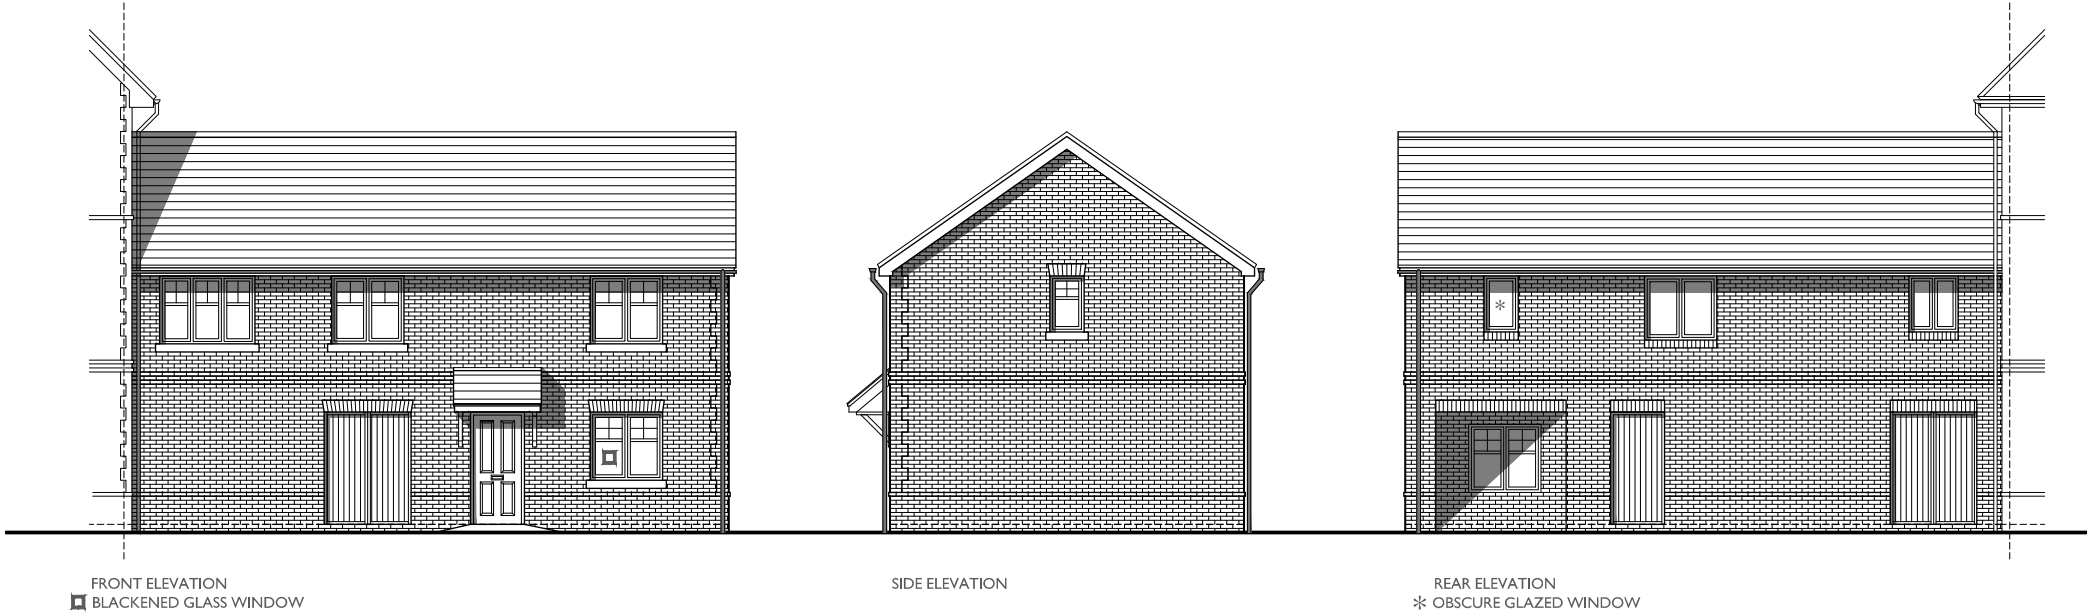

Plot No : 30 (AS)	Plot Description : 2 BED (4 PERSON) 2.0 STOREY COACH HOUSE GROSS AREA 775 FT² (72 M²) NET AREA 762 FT² (71 M²)	Drawn by : KJM	Checked by : BB	Date: OCTOBER 2020			
		Scale @ A3: 012345m Scale 1:100	Rev	Date	Drawn	Checked	
			Drg No: CB_84_139_PR_2BCH_E04				Rev:

Project: LAND NORTH OF SEFTER ROAD PAGHAM	Title: PRINCIPAL ROUTE 2BCH ELEVATIONS

Client:
Taylor Wimpey


COOPERBAILLIE

Cooper Baillie Limited • Connaught House, 24 Guildford Road, Bagshot, Surrey GU19 5JN • Telephone 01276 450039 • www.cooperbaillie.co.uk
This drawing and the works depicted are the copyright of Cooper Baillie Ltd. and may not be reproduced or amended except by written permission. No liability will be accepted for amendments made by other persons.