


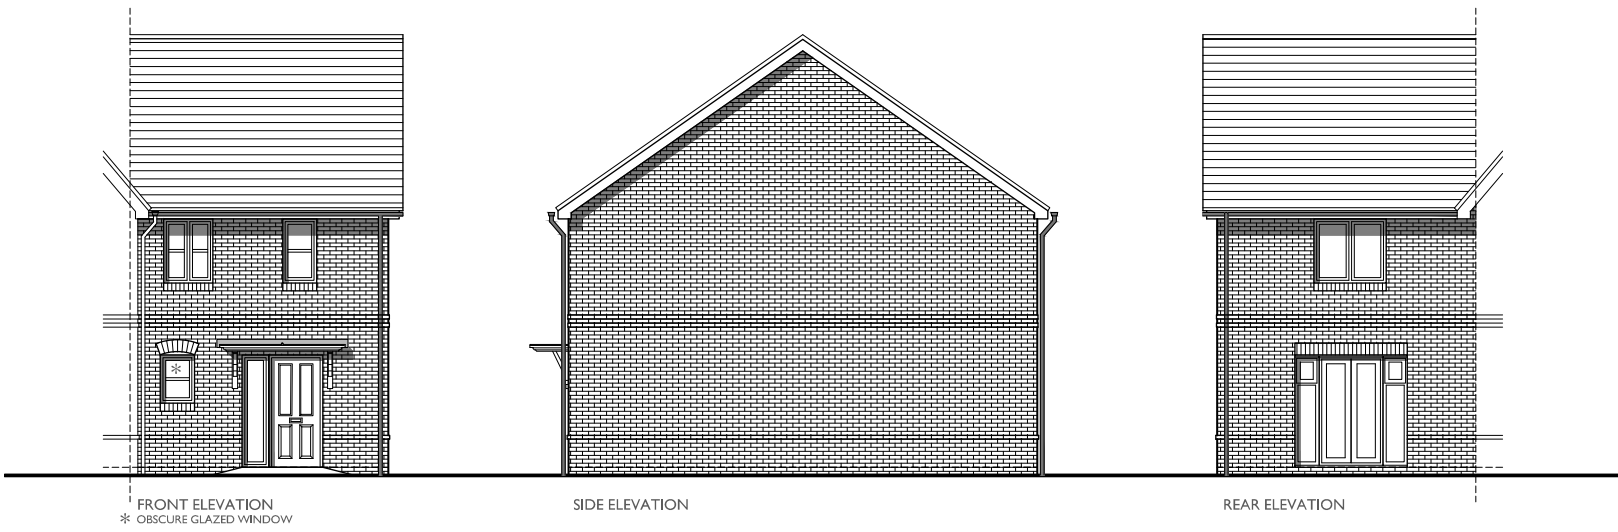

Plot No : 159 (AS)	Plot Description : 2 BED (3 PERSON) 2.0 STOREY HOUSE GROSS AREA 771 FT² (71.61 M²) NET AREA 755 FT² (70.10 M²)	Drawn by : KJM Checked by : BB Scale @ A3: Scale 1:100	Date: OCTOBER 2020 <table><tr><th>Rev</th><th>Date</th><th>Drawn</th><th>Checked</th></tr><tr><td colspan="4"> </td></tr></table> Drg No: CB_84_139_SQ_NA20_E04 Rev: <table><tr><td> </td></tr></table>	Rev	Date	Drawn	Checked						Project: LAND NORTH OF SEFTER ROAD PAGHAM Title: SOUTHERN QUARTER NA20 ELEVATIONS	Client: COOPERBAILLIE
Rev	Date	Drawn	Checked											

Cooper Baillie Limited • Connaught House, 24 Guildford Road, Bagshot, Surrey GU19 5JN • Telephone 01276 450039 • www.cooperbaillie.co.uk
This drawing and the works depicted are the copyright of Cooper Baillie Ltd. and may not be reproduced or amended except by written permission. No liability will be accepted for amendments made by other persons.