

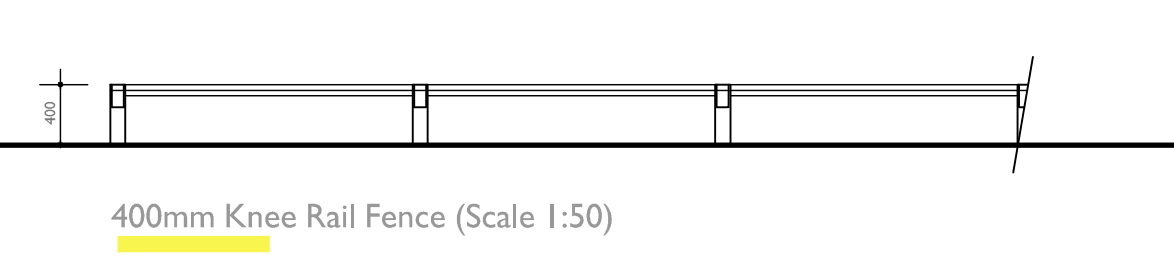
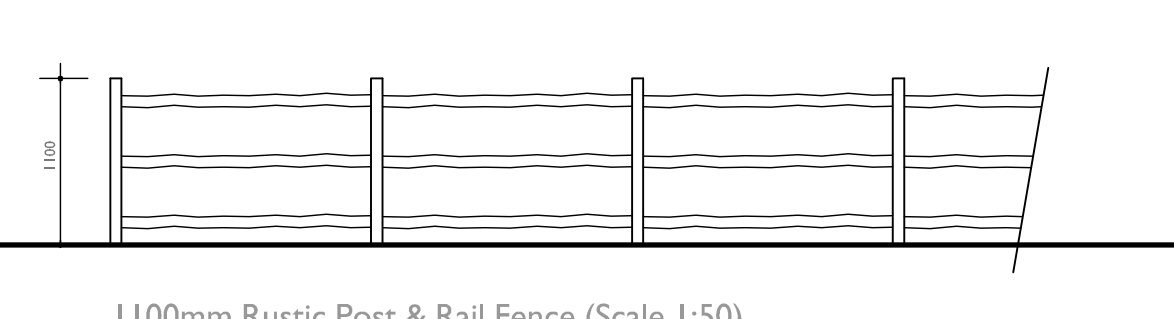
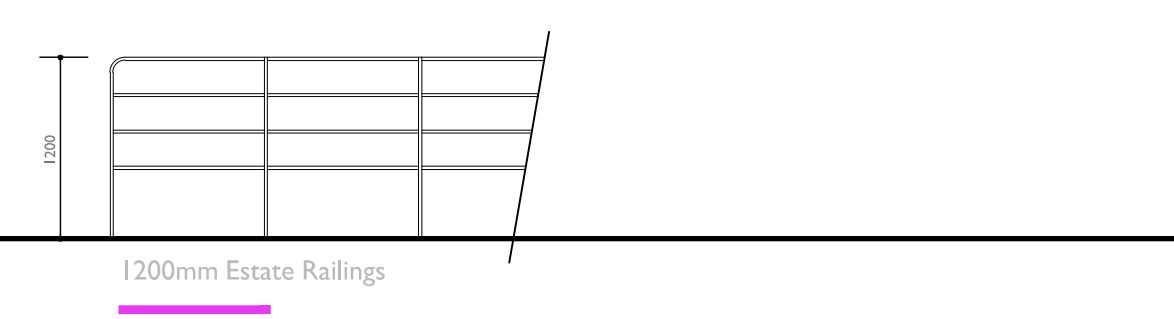
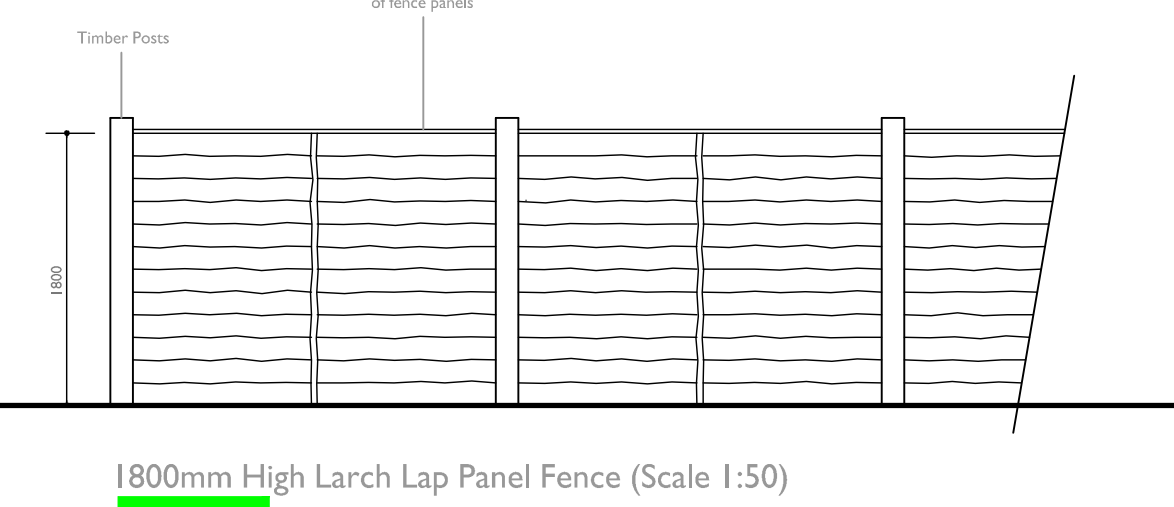


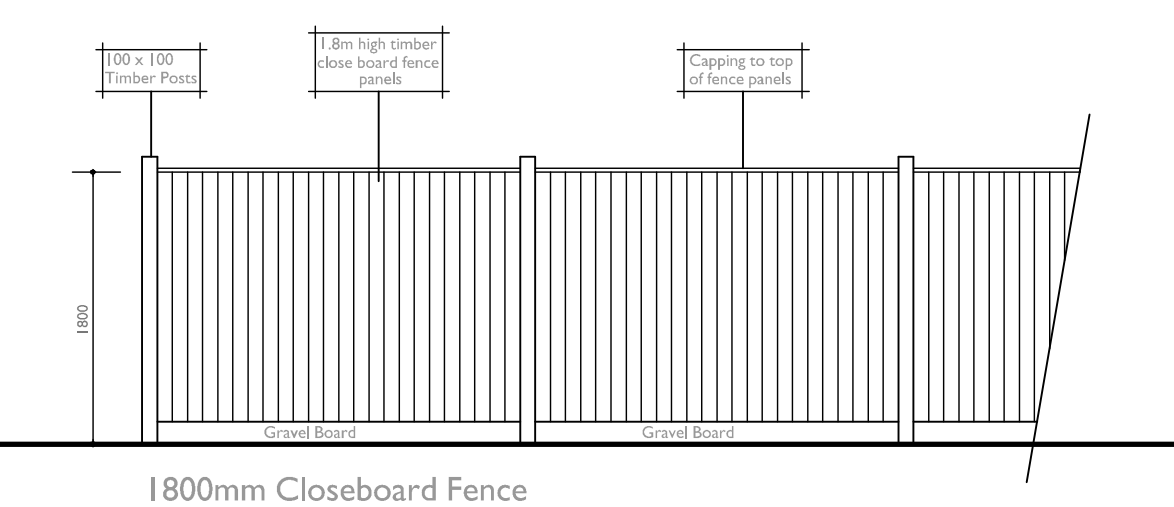

- Key
- 1.8m Brick Wall
  - 1.8m Closeboard Fence
  - 1.8m High Larch Lap Panel Fence
  - 1.2m Estate Railings
  - 1.1m Rustic Post & Rail Fence
  - 0.4m Knee Rail Fence

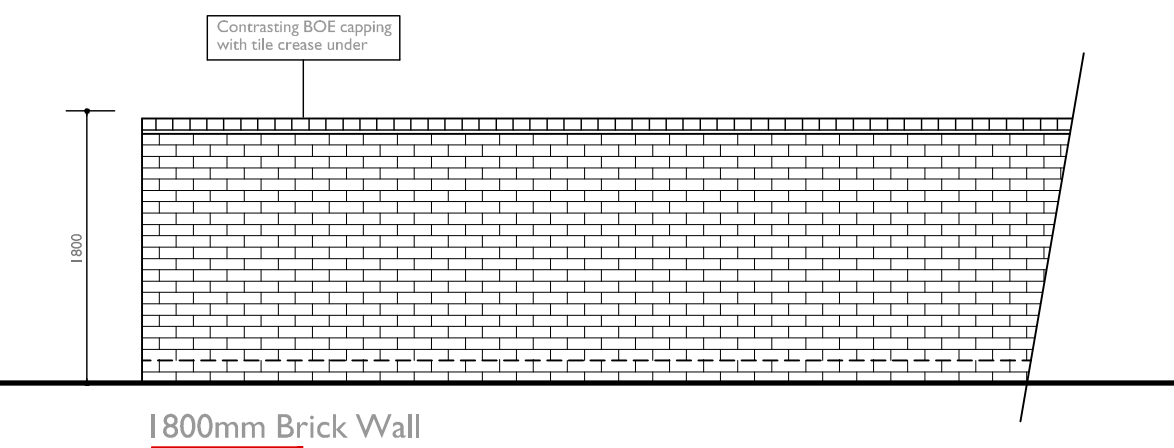

Scale 1:1000  
10m  
5m  
2m  
1m  
0.5m  
0.2m  
0.1m

| Rev | Date     | Drawn | Checked |
|-----|----------|-------|---------|
| A   | 17.03.21 | HKC   | BB      |
| B   | 23.07.21 | KJM   | BB      |

Drawn by: KEL  
Checked by: BB

Client: **Taylor Wimpey**

Project: LAND NORTH OF SEFTER ROAD  
PAGHAM

External Enclosures  
PLAN

Over: FEBRUARY 2020

Copyright © 2020 Taylor Wimpey. All rights reserved. This document is the property of Taylor Wimpey and is not to be reproduced without written permission.