

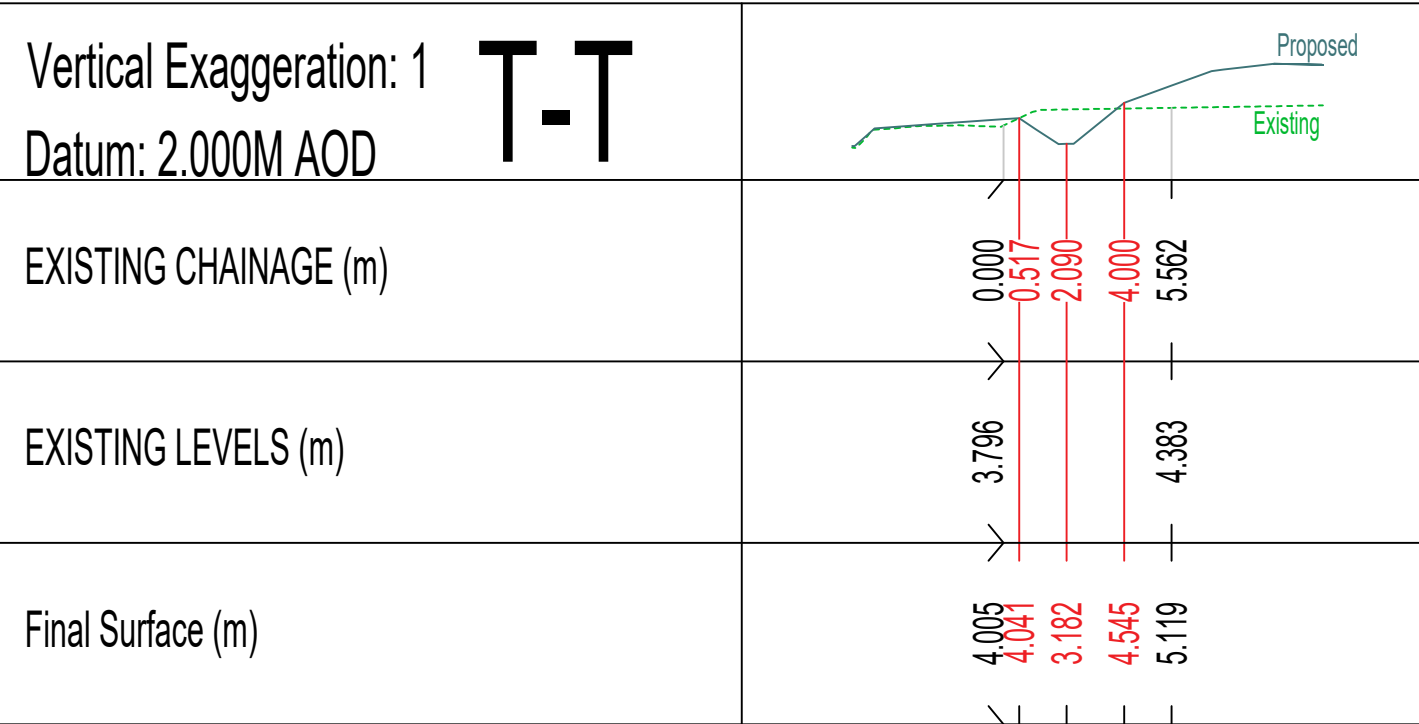


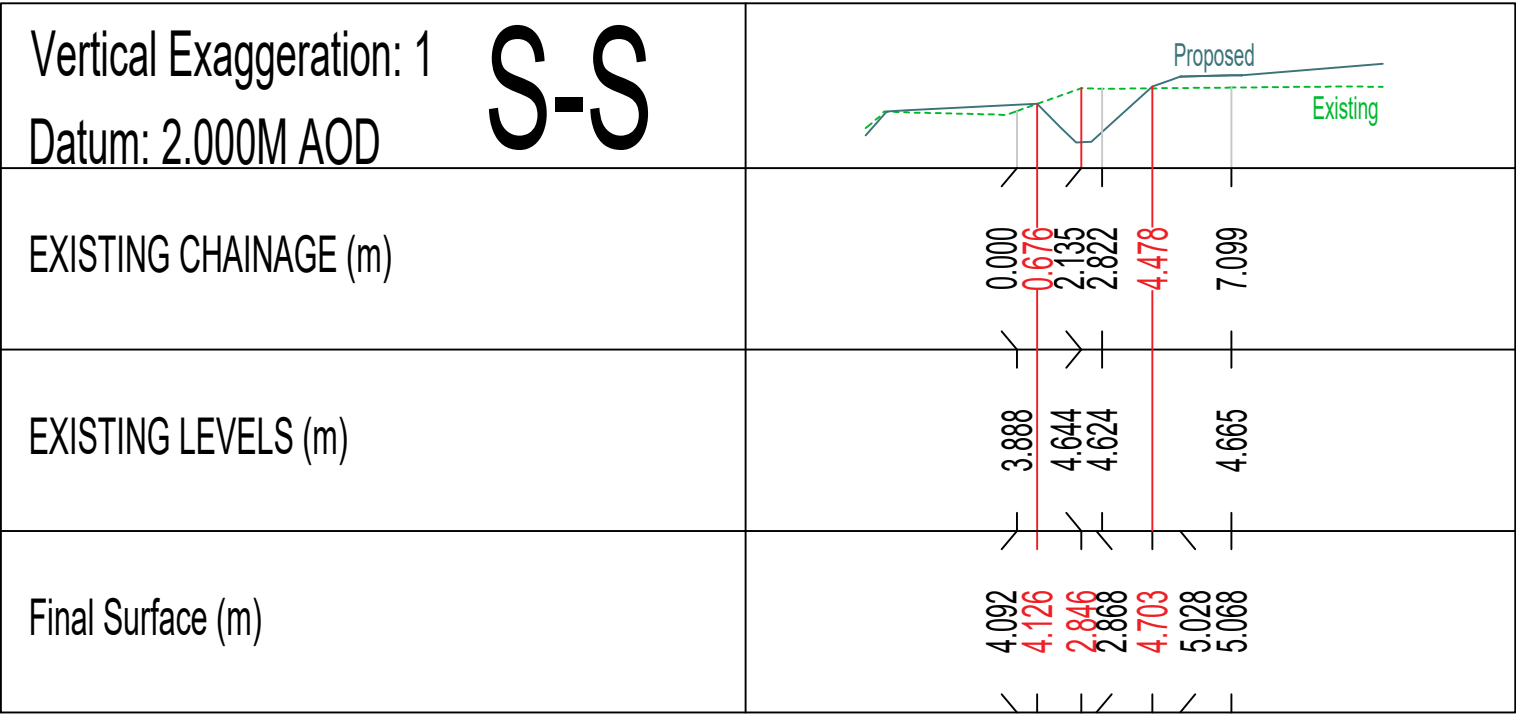

B	18-03-25	Revised Issue (Annotation)
A	17/03/25	Revised Issue
-	-	Original Issue
Rev.	Date	Amendments

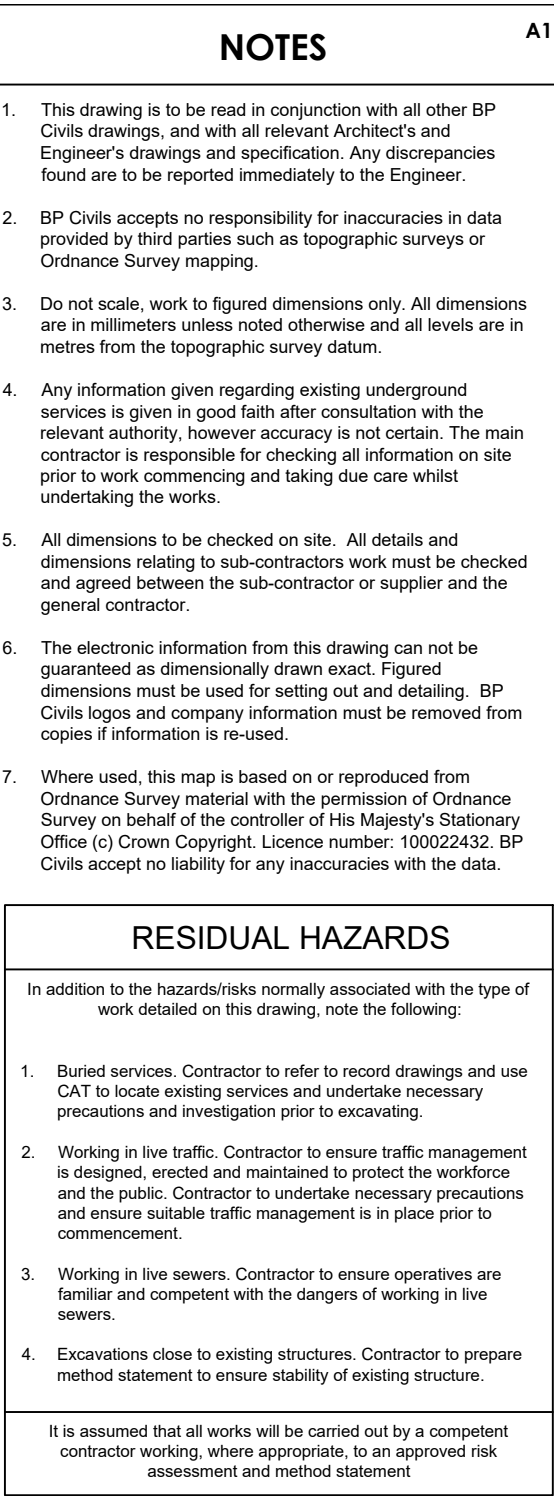

BP CIVILS
Infrastructure Design and Transport Planning Consultants
2 West Barn, Norton Lane, Chichester, West Sussex PO20 3AF
Tel: 0333 358 3260
www.bpcivils.co.uk enquiries@bpcivils.co.uk

Drawing Status				
FOR APPROVAL NOT FOR CONSTRUCTION				
Client				
A				
Project				
Summer Lane (NORTH) Pagham, West Sussex				
Drawing Title				
OWC - Long & Cross Sections North Parcel Watercourse Improvement				
Scale at	Date	Drawn By	Checked By	Project No.
1:250	Feb 25	DJL	MJA	D2240
Drawing No.				Rev.
000-BPC-WD-ZZ-D-P-4012				B