


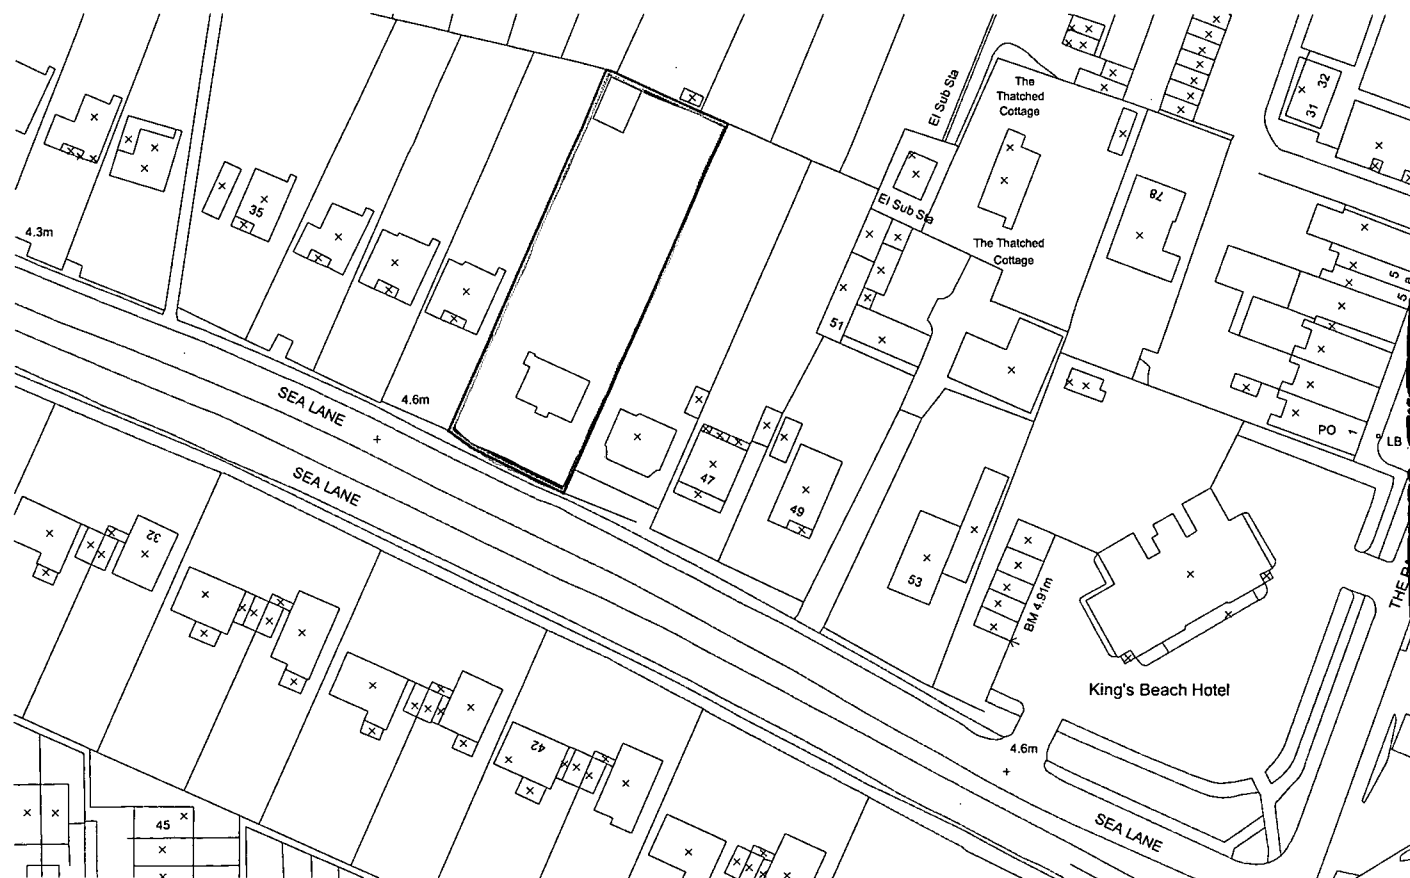

© Crown Copyright 2007. All rights reserved. Licence number 100020449

LOCATION PLAN 1/1250

SUSSEX BUILDING CONSULTANCY LIMITED

43 SEA LANE, PAGHAM,
BOGNOR REGIS.

REVISIONS - DATE - 28/05/2008

SBCL

1 COURDELYS
BERSTED STREET
BOGNOR REGIS
PO22 9QE

TEL/FAX - (01243) 861379

ARUN DISTRICT COUNCIL

No. P 4 09 CLP

RECEIVED