




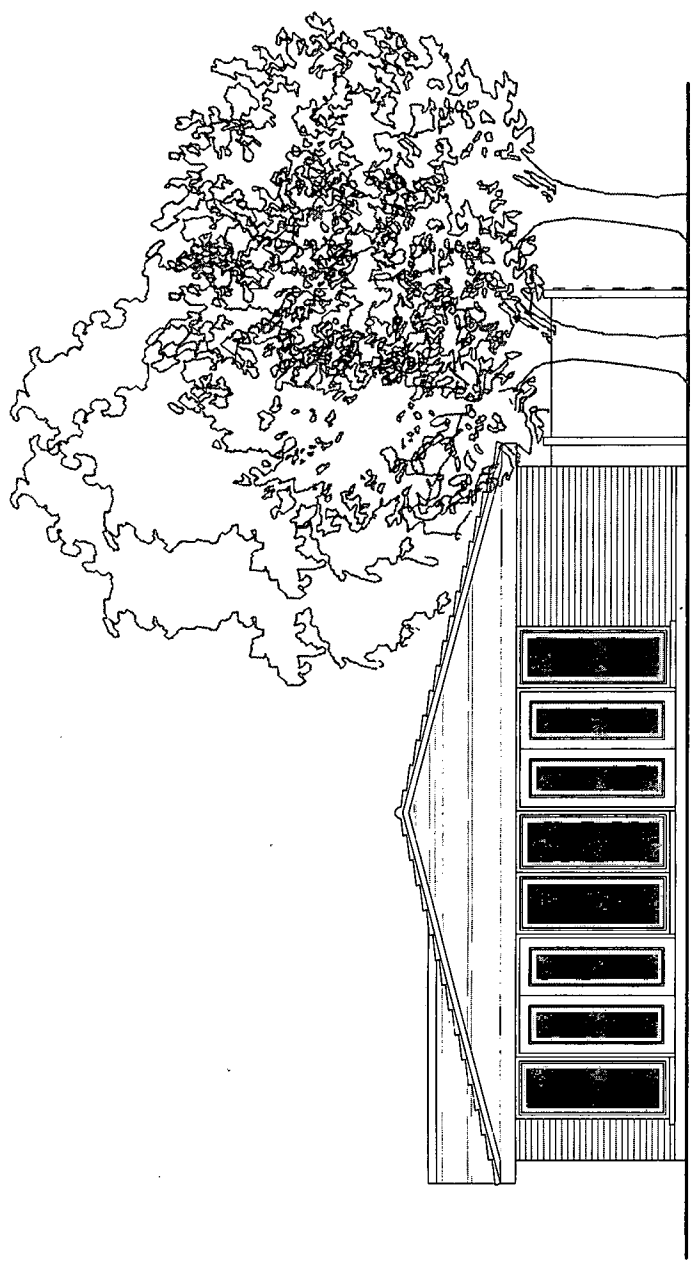


FRONT ELEVATION

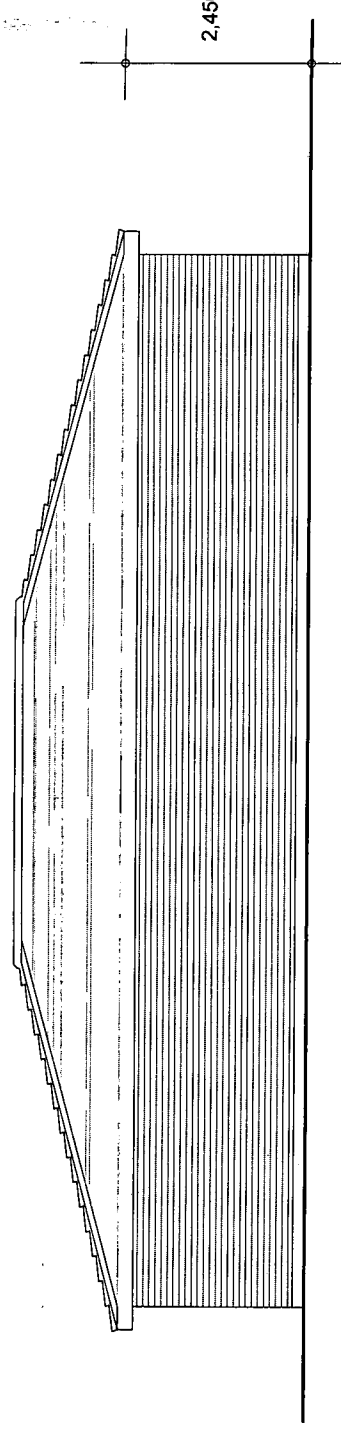

SIDE ELEVATION

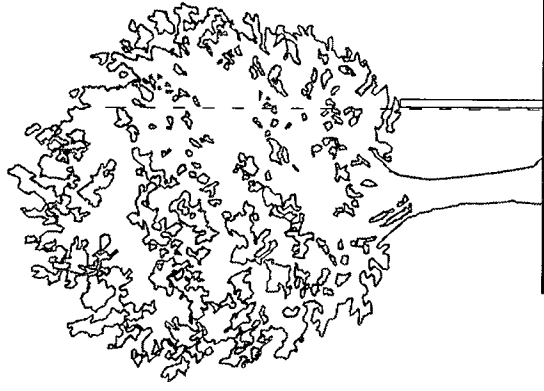

REAR ELEVATION

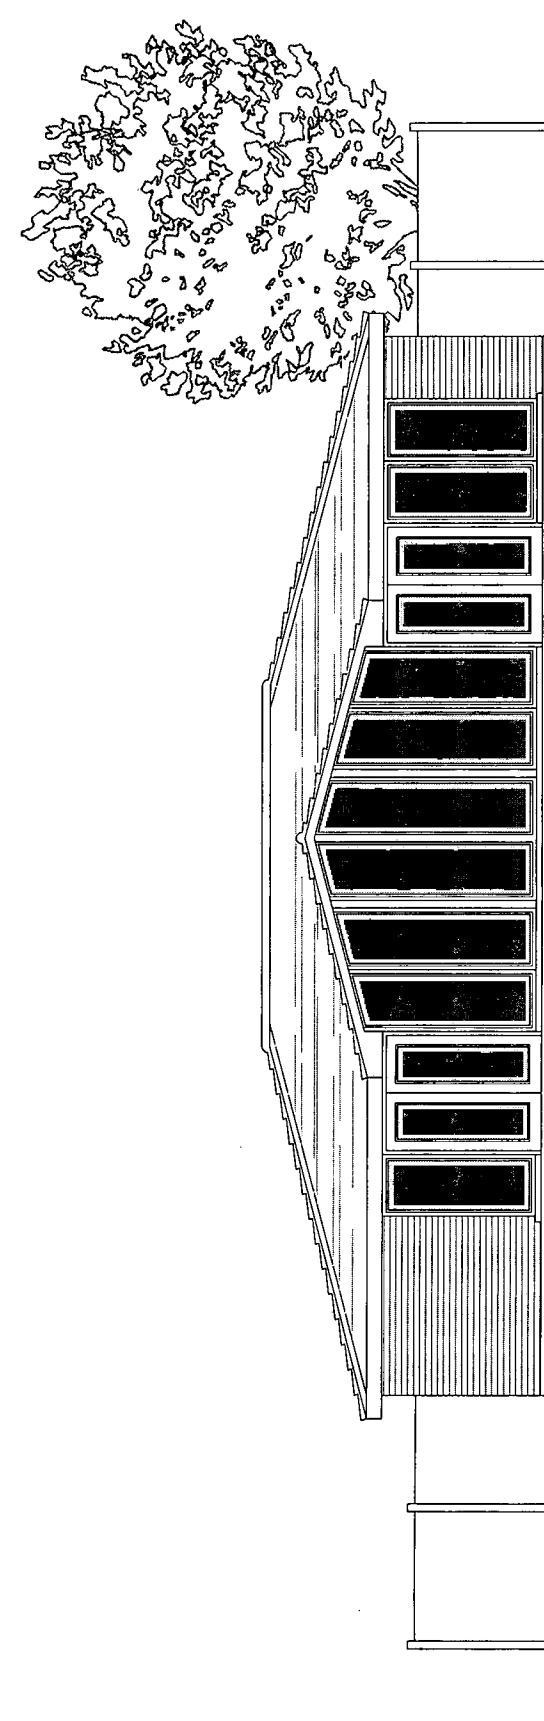


SIDE ELEVATION

NOTES

- ROOF - Slated finish to pitched roof.
- WALLS - Contrasting face brickwork cavity walls.
- WINDOWS/DOORS - Casement design double glazed units to client choice.

PROPOSED ELEVATIONS

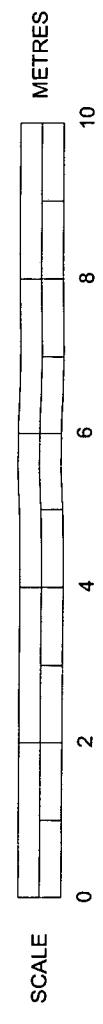

ARUN DISTRICT COUNCIL				
No.	P	4	09	CLP
RECEIVED				

SUSSEX BUILDING CONSULTANCY LIMITED SWIMMING POOL, 43 SEA LANE, PAGHAM, BOGNOR REGIS. SCALE - 1/100 REV - B DATE - 06/01/2009	SBCL 1 COURDELYS BERSTED STREET BOGNOR REGIS PO22 9AE TEL/FAX - (01243) 861379
--	---