


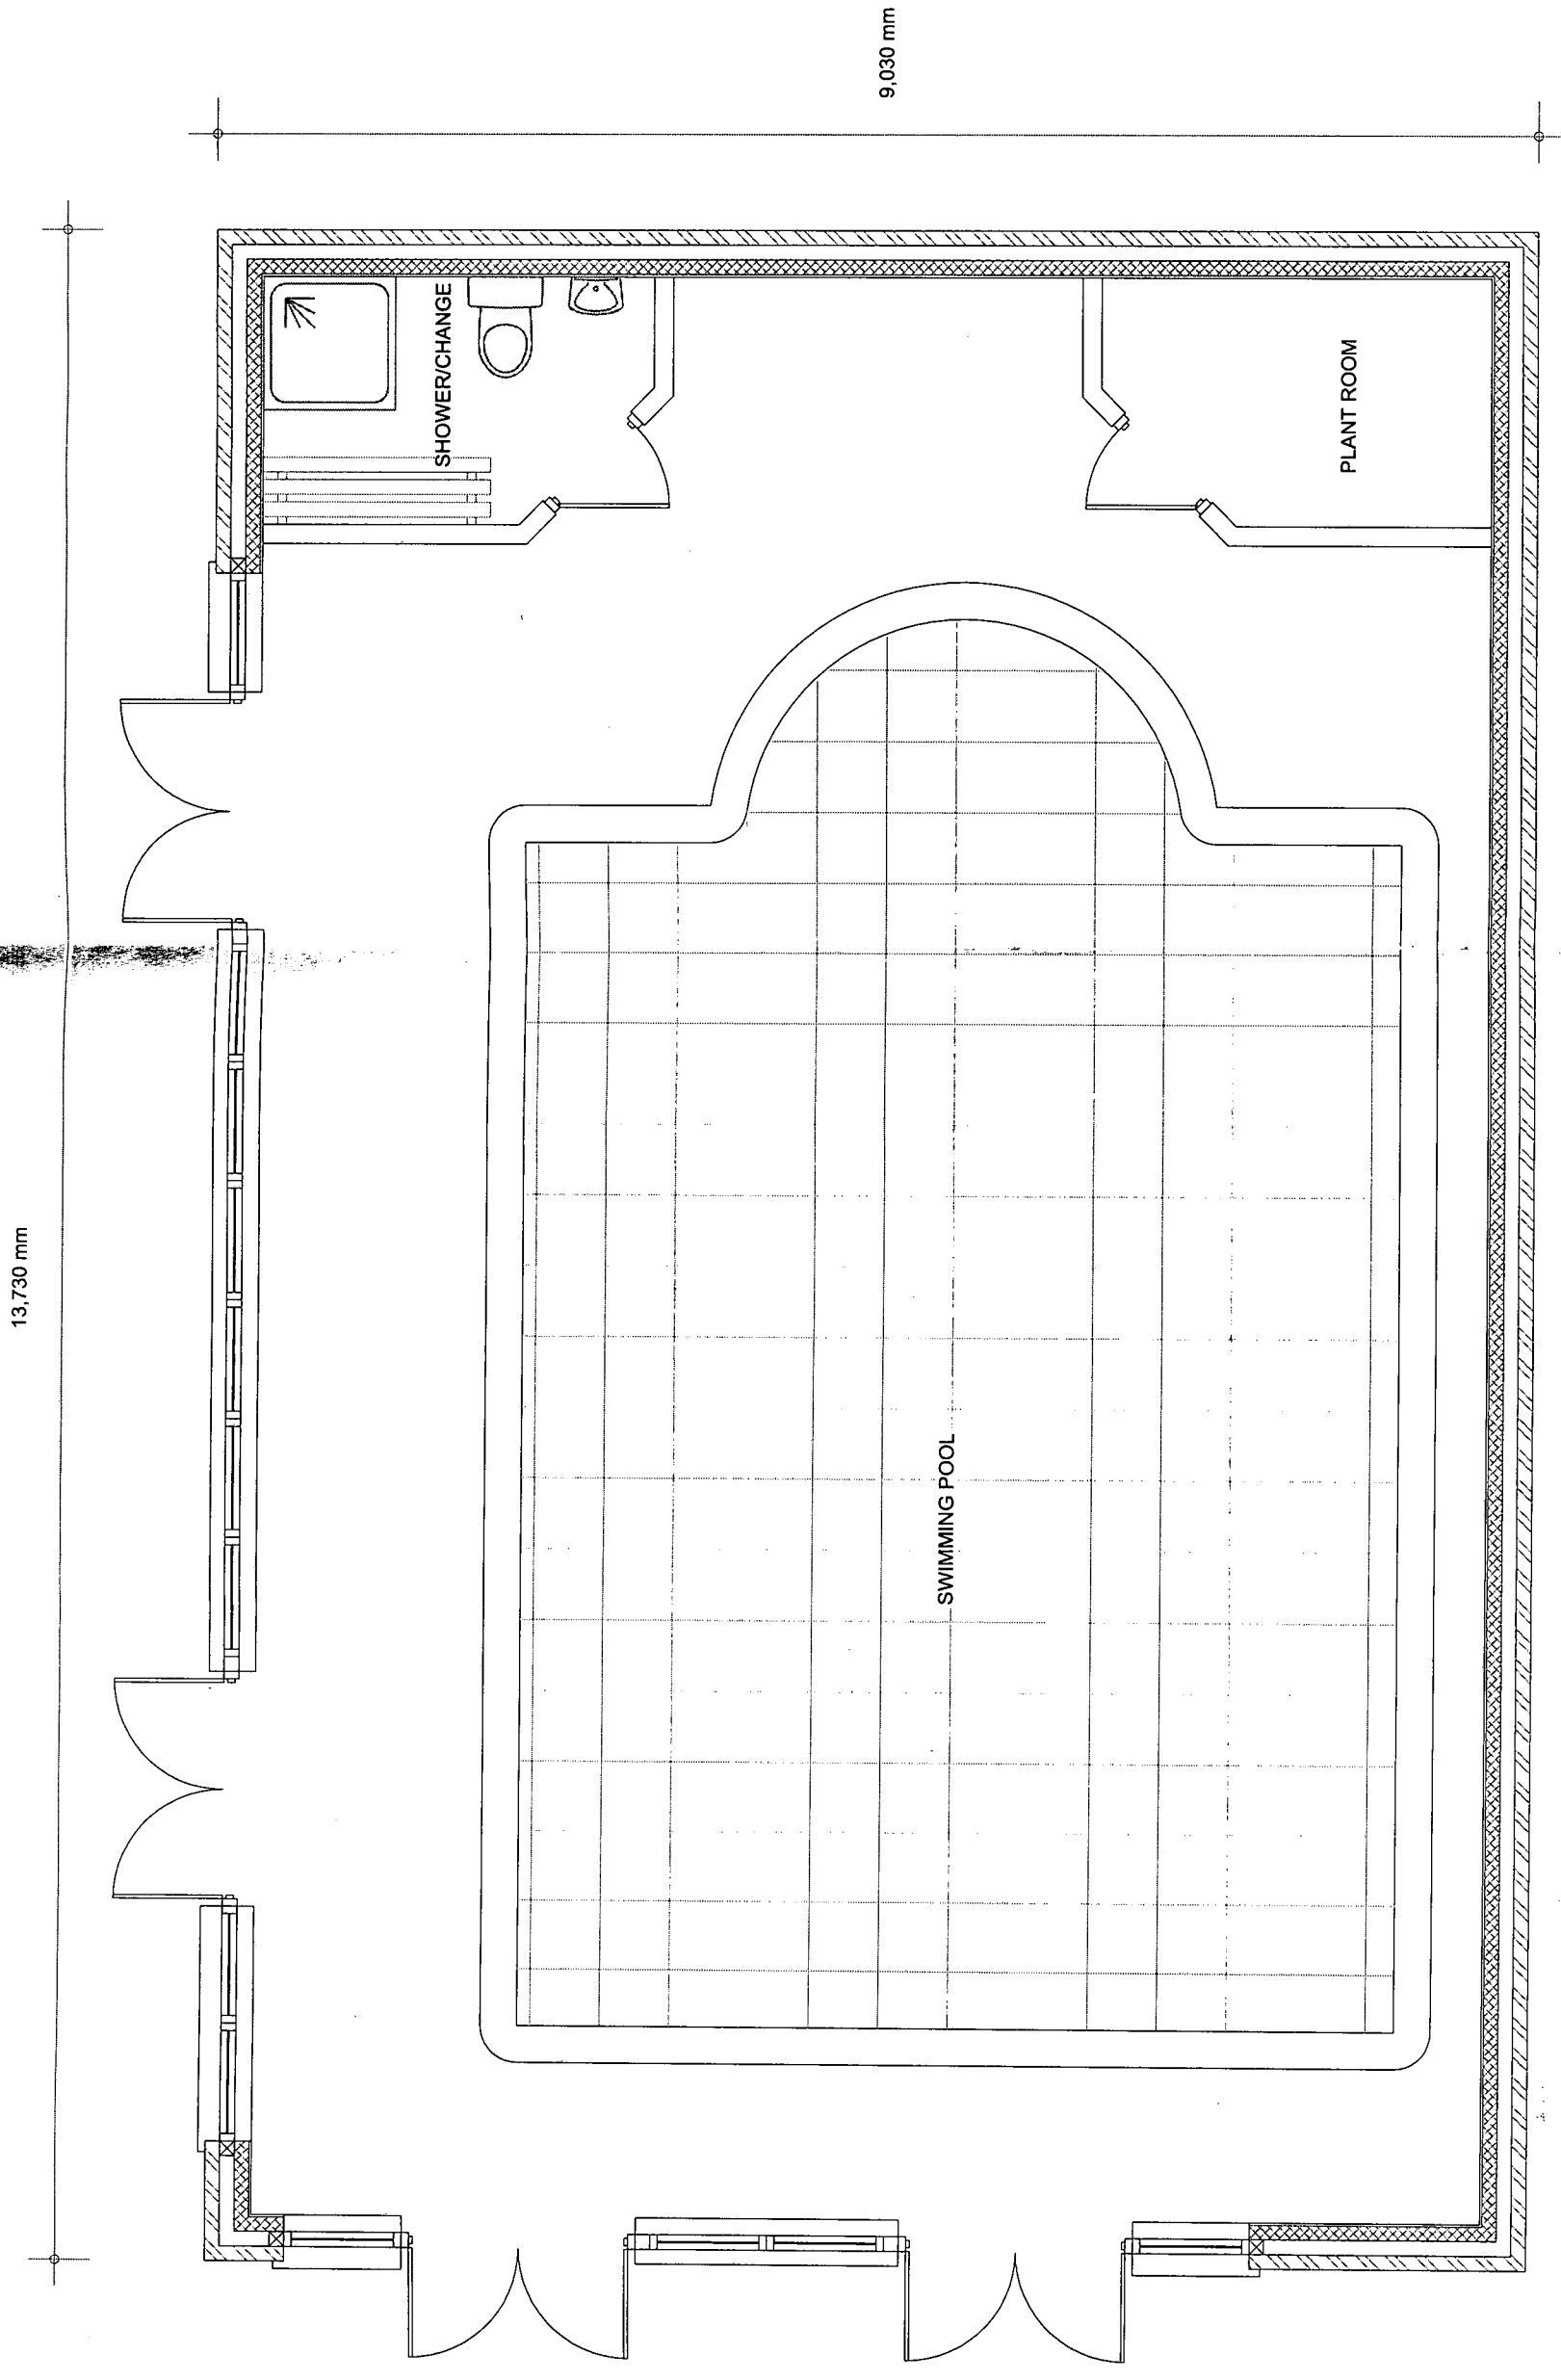

ARUN DISTRICT COUNCIL				
No.	P	4	09	CLP
RECEIVED				

PROPOSED GROUND FLOOR PLAN

SUSSEX BUILDING CONSULTANCY LIMITED R/O 43 SEA LANE, PAGHAM, BOGNOR REGIS. SCALE - 1/50 REV - A DATE - 29/12/2008	SBCL 1 COURDELYS BERSTED STREET BOGNOR REGIS PO22 9OE TEL/FAX - (01243) 861379
--	---