




NOTES

GENERAL NOTES:
1. THIS DRAWING IS TO BE READ IN CONJUNCTION WITH THE OTHER RELEVANT CONSULTANTS DRAWINGS.
2. ALL FINISHES ARE TO CONFORM TO THE CURRENT BUILDING REGULATIONS.
3. ALL WORKS OR MATERIALS INDICATED ON THIS DRAWING ARE TO BE TO THE LATEST RELEVANT BRITISH STANDARDS AND CARRIED OUT IN ACCORDANCE WITH THE RELEVANT BUILDING REGULATIONS.
4. ALL WORKS OR MATERIALS INDICATED ON THIS DRAWING ARE TO BE TO THE LATEST RELEVANT BRITISH STANDARDS AND CARRIED OUT IN ACCORDANCE WITH THE RELEVANT BUILDING REGULATIONS.
INSTITUTE OR TRADE ASSOCIATION RECOMMENDATIONS AND PUBLICATIONS.

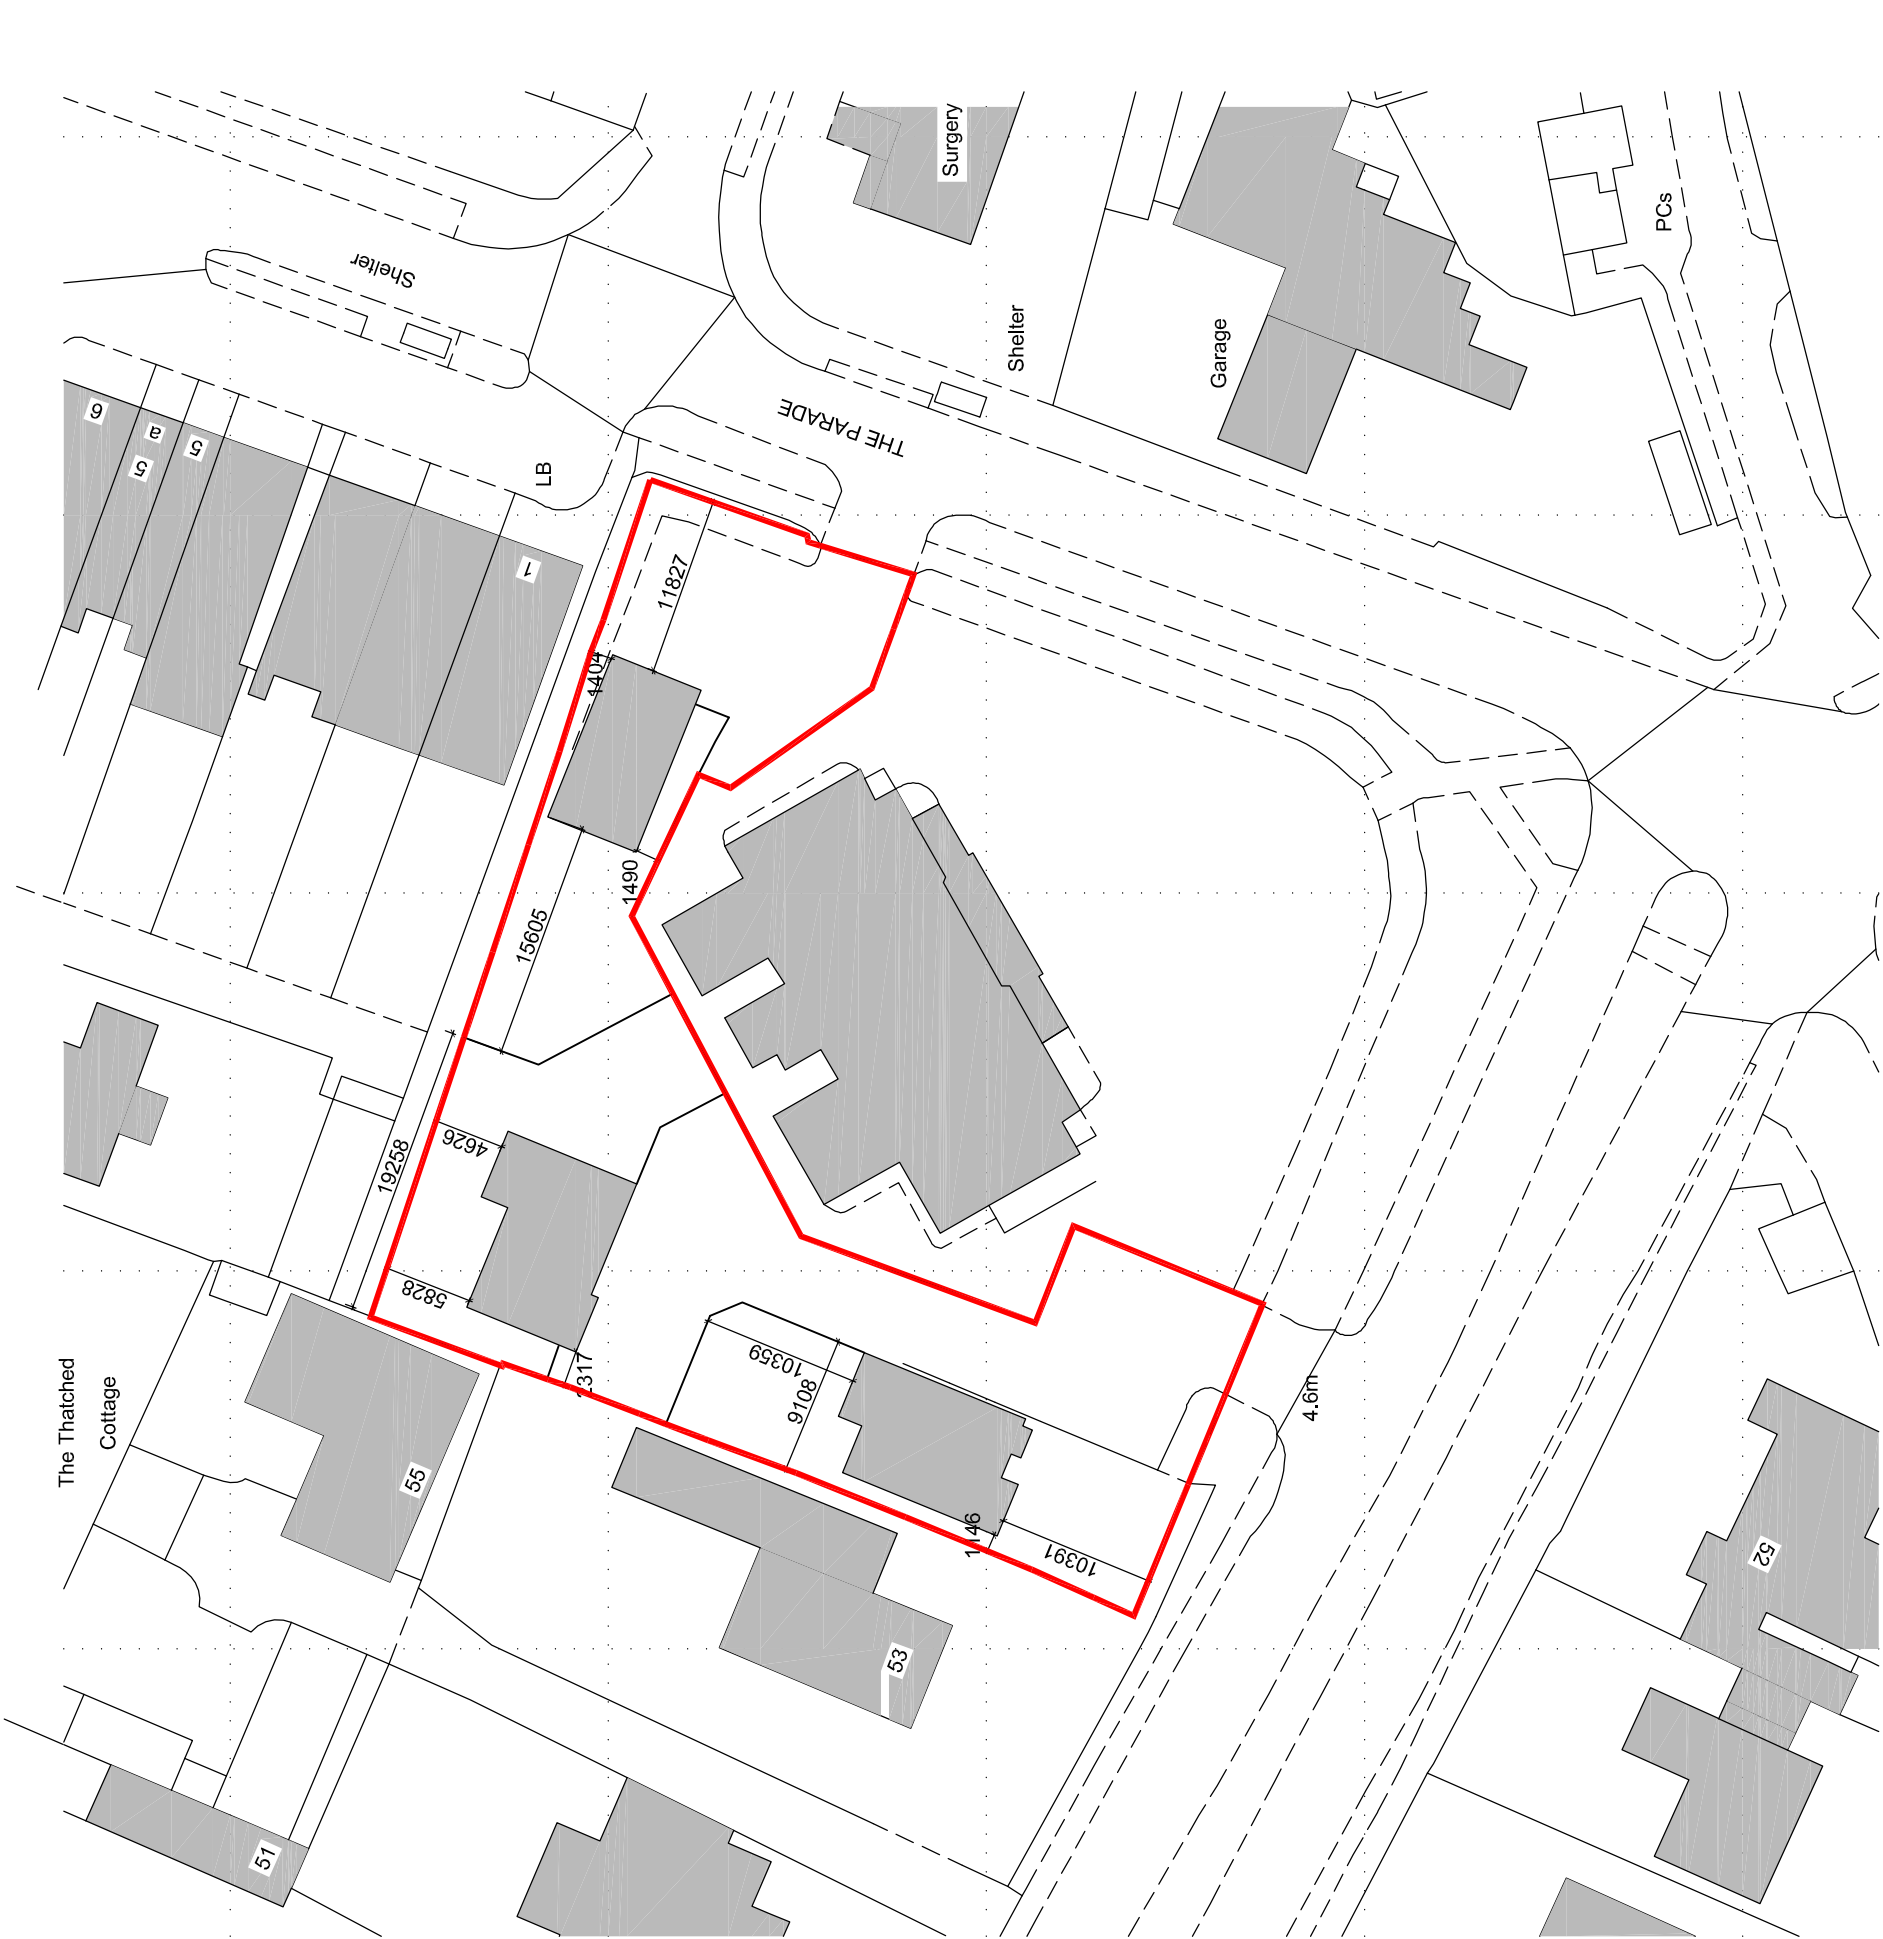


Block Plan

1:500 scale

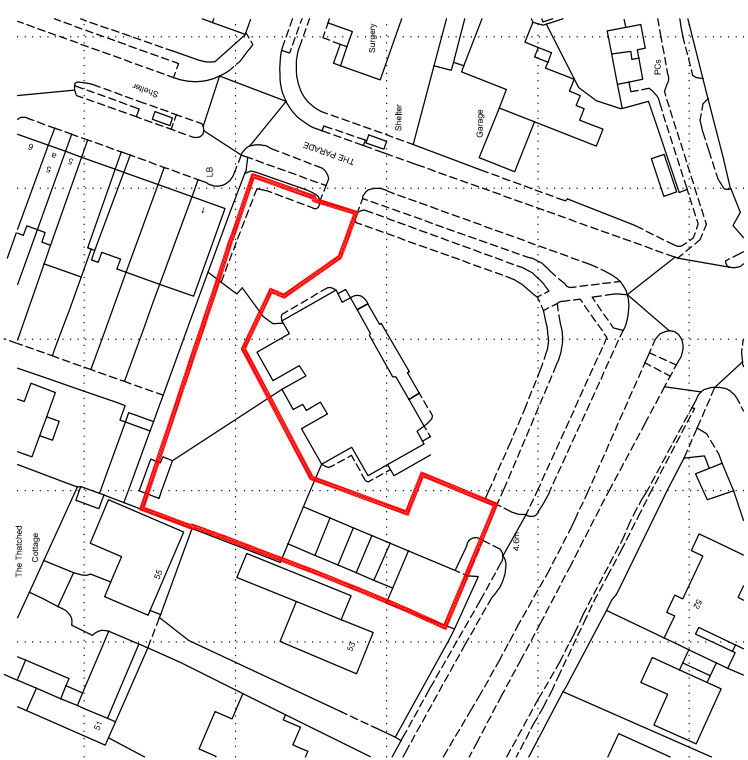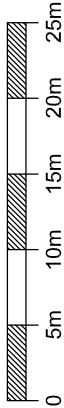

Location Plan

1:1250 scale

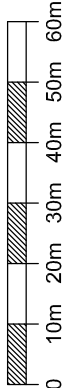

P3	Apr 2016	Boundary line amended	JCB
Revision	Date	Description	Drawn



Client:

Project:
Proposed Mixed Use Development at
The Former King's Beach Hotel, Pagham

Drawing Title:
Block Plan

Drawn By	Date	Checked By	Date	Approved By	Date
KW	Dec 17				

Drawing No.	Revision	Scale
17.3030.110	P3	As Stated @ A3

PLC ARCHITECTS © COPYRIGHT RESERVED 2017
NOT TO BE SCALED. DIMENSIONS TO BE CHECKED ON SITE
SCALING ONLY FOR LOCAL AUTHORITY PURPOSES