


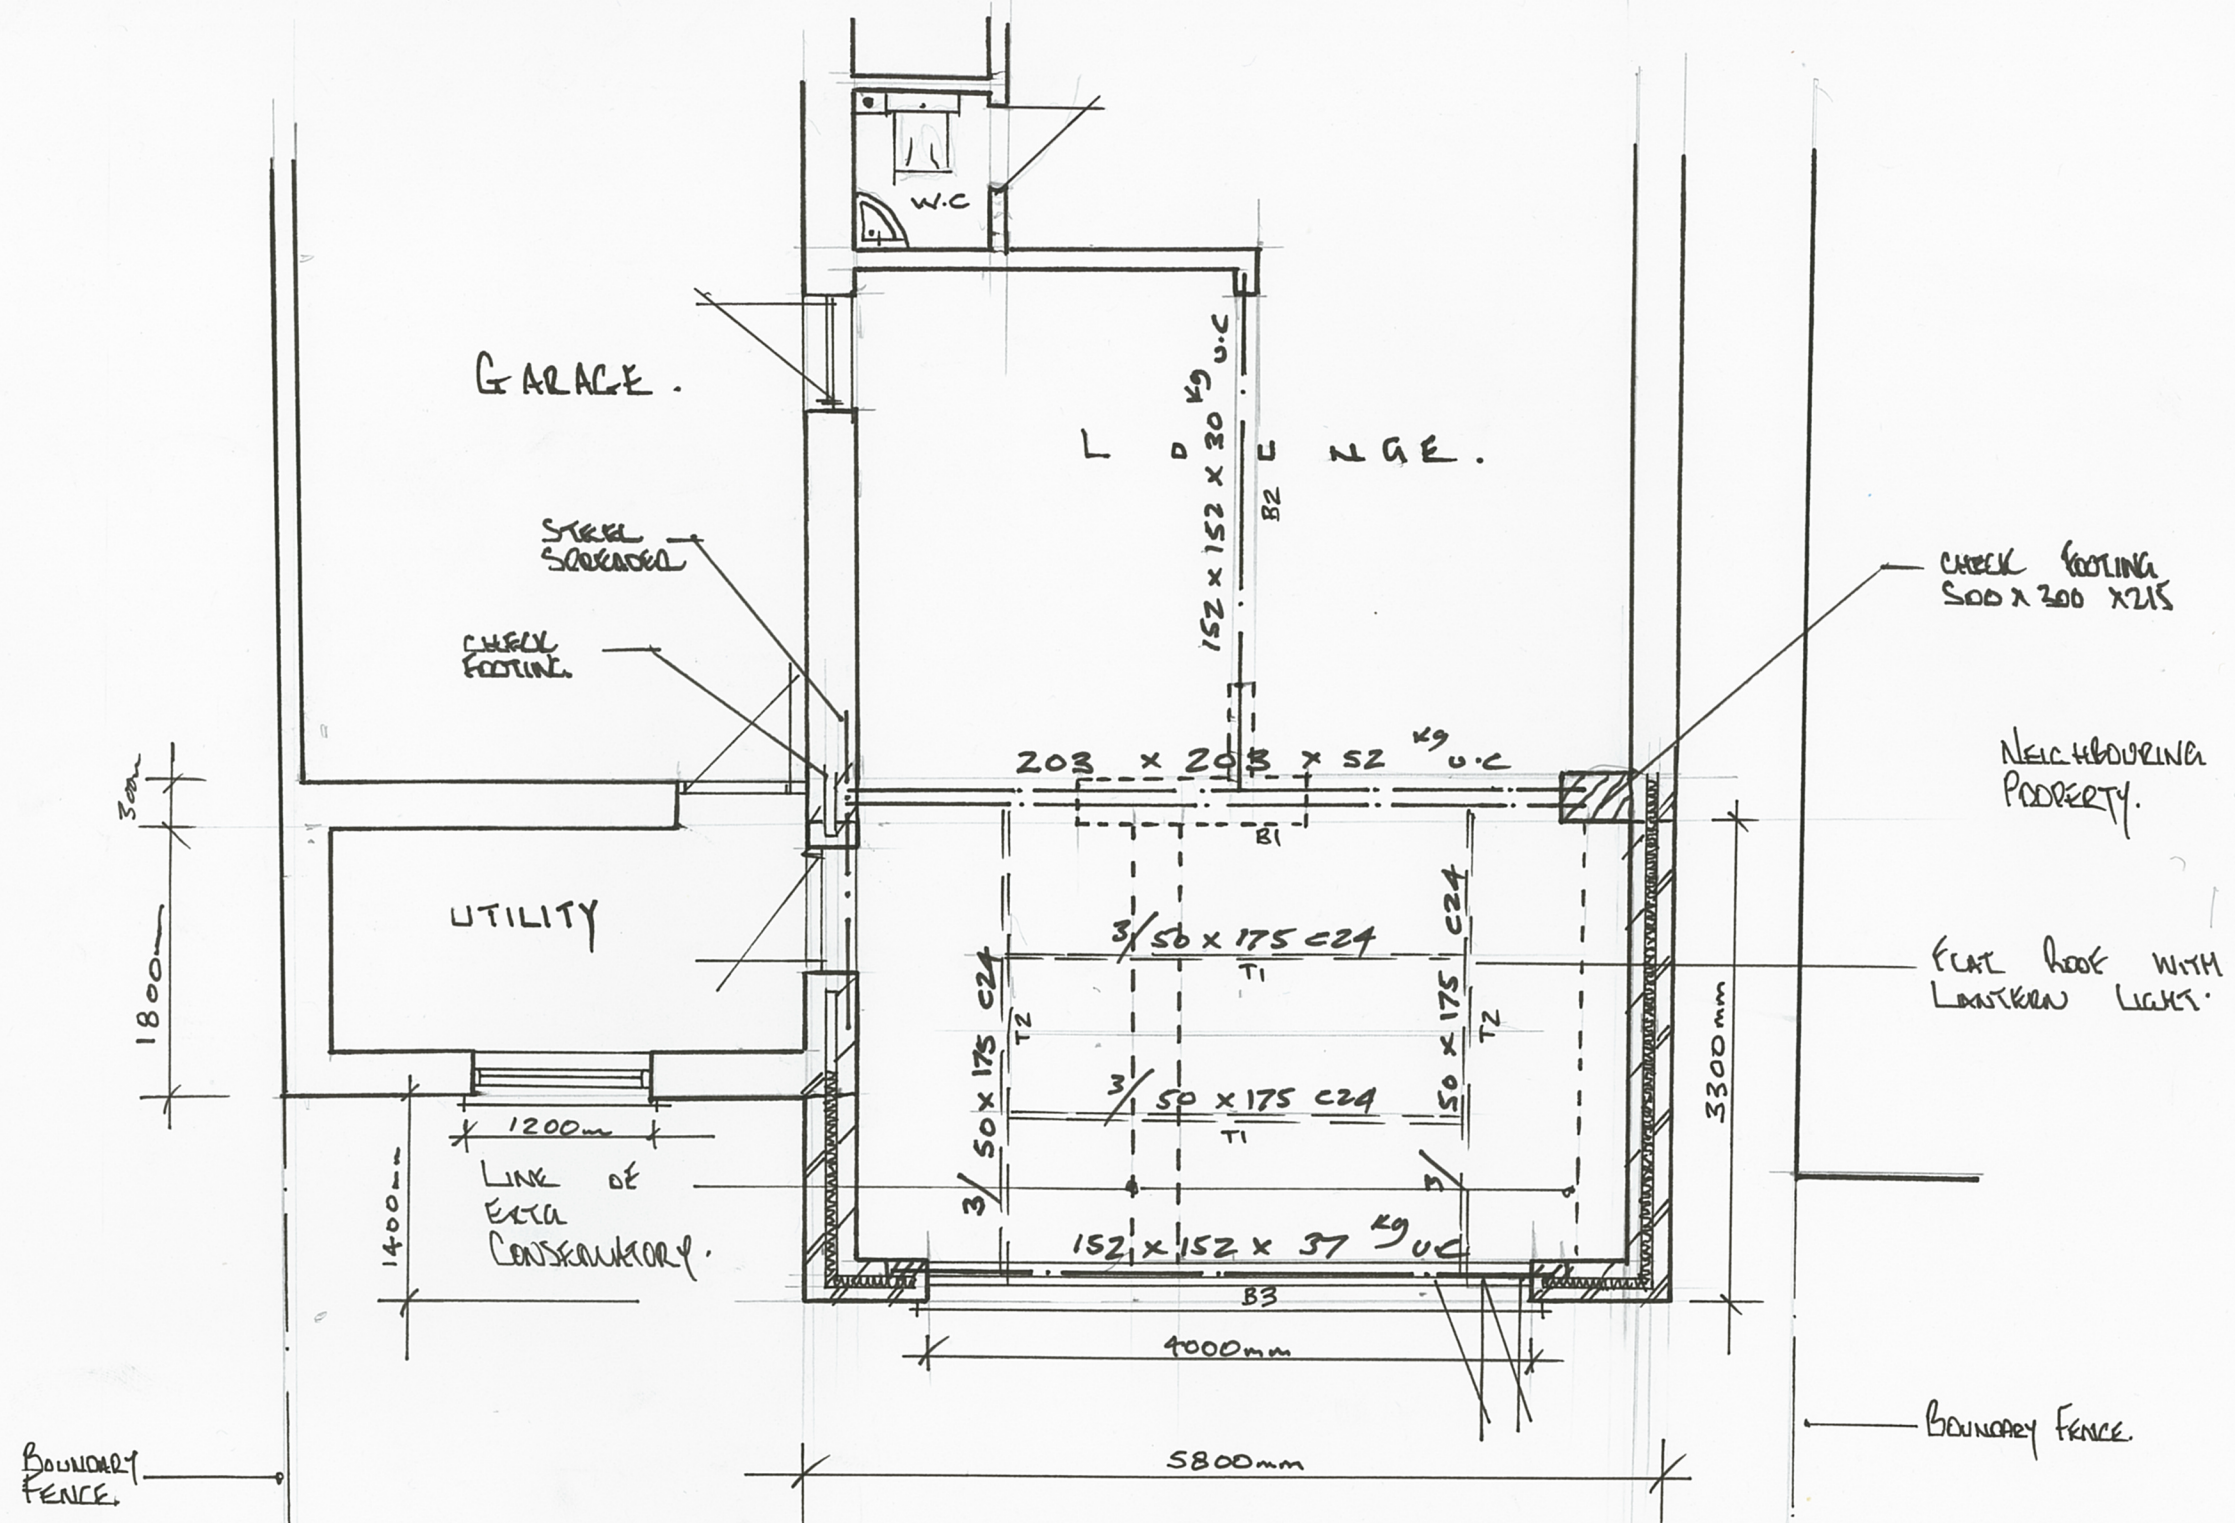

PART GROUND FLOOR PLAN
[1:50]
[As proposed]

REAR EXTENSION - 16 THE CAUSEWAY, PAGHAM, BOGNOR REGIS.