


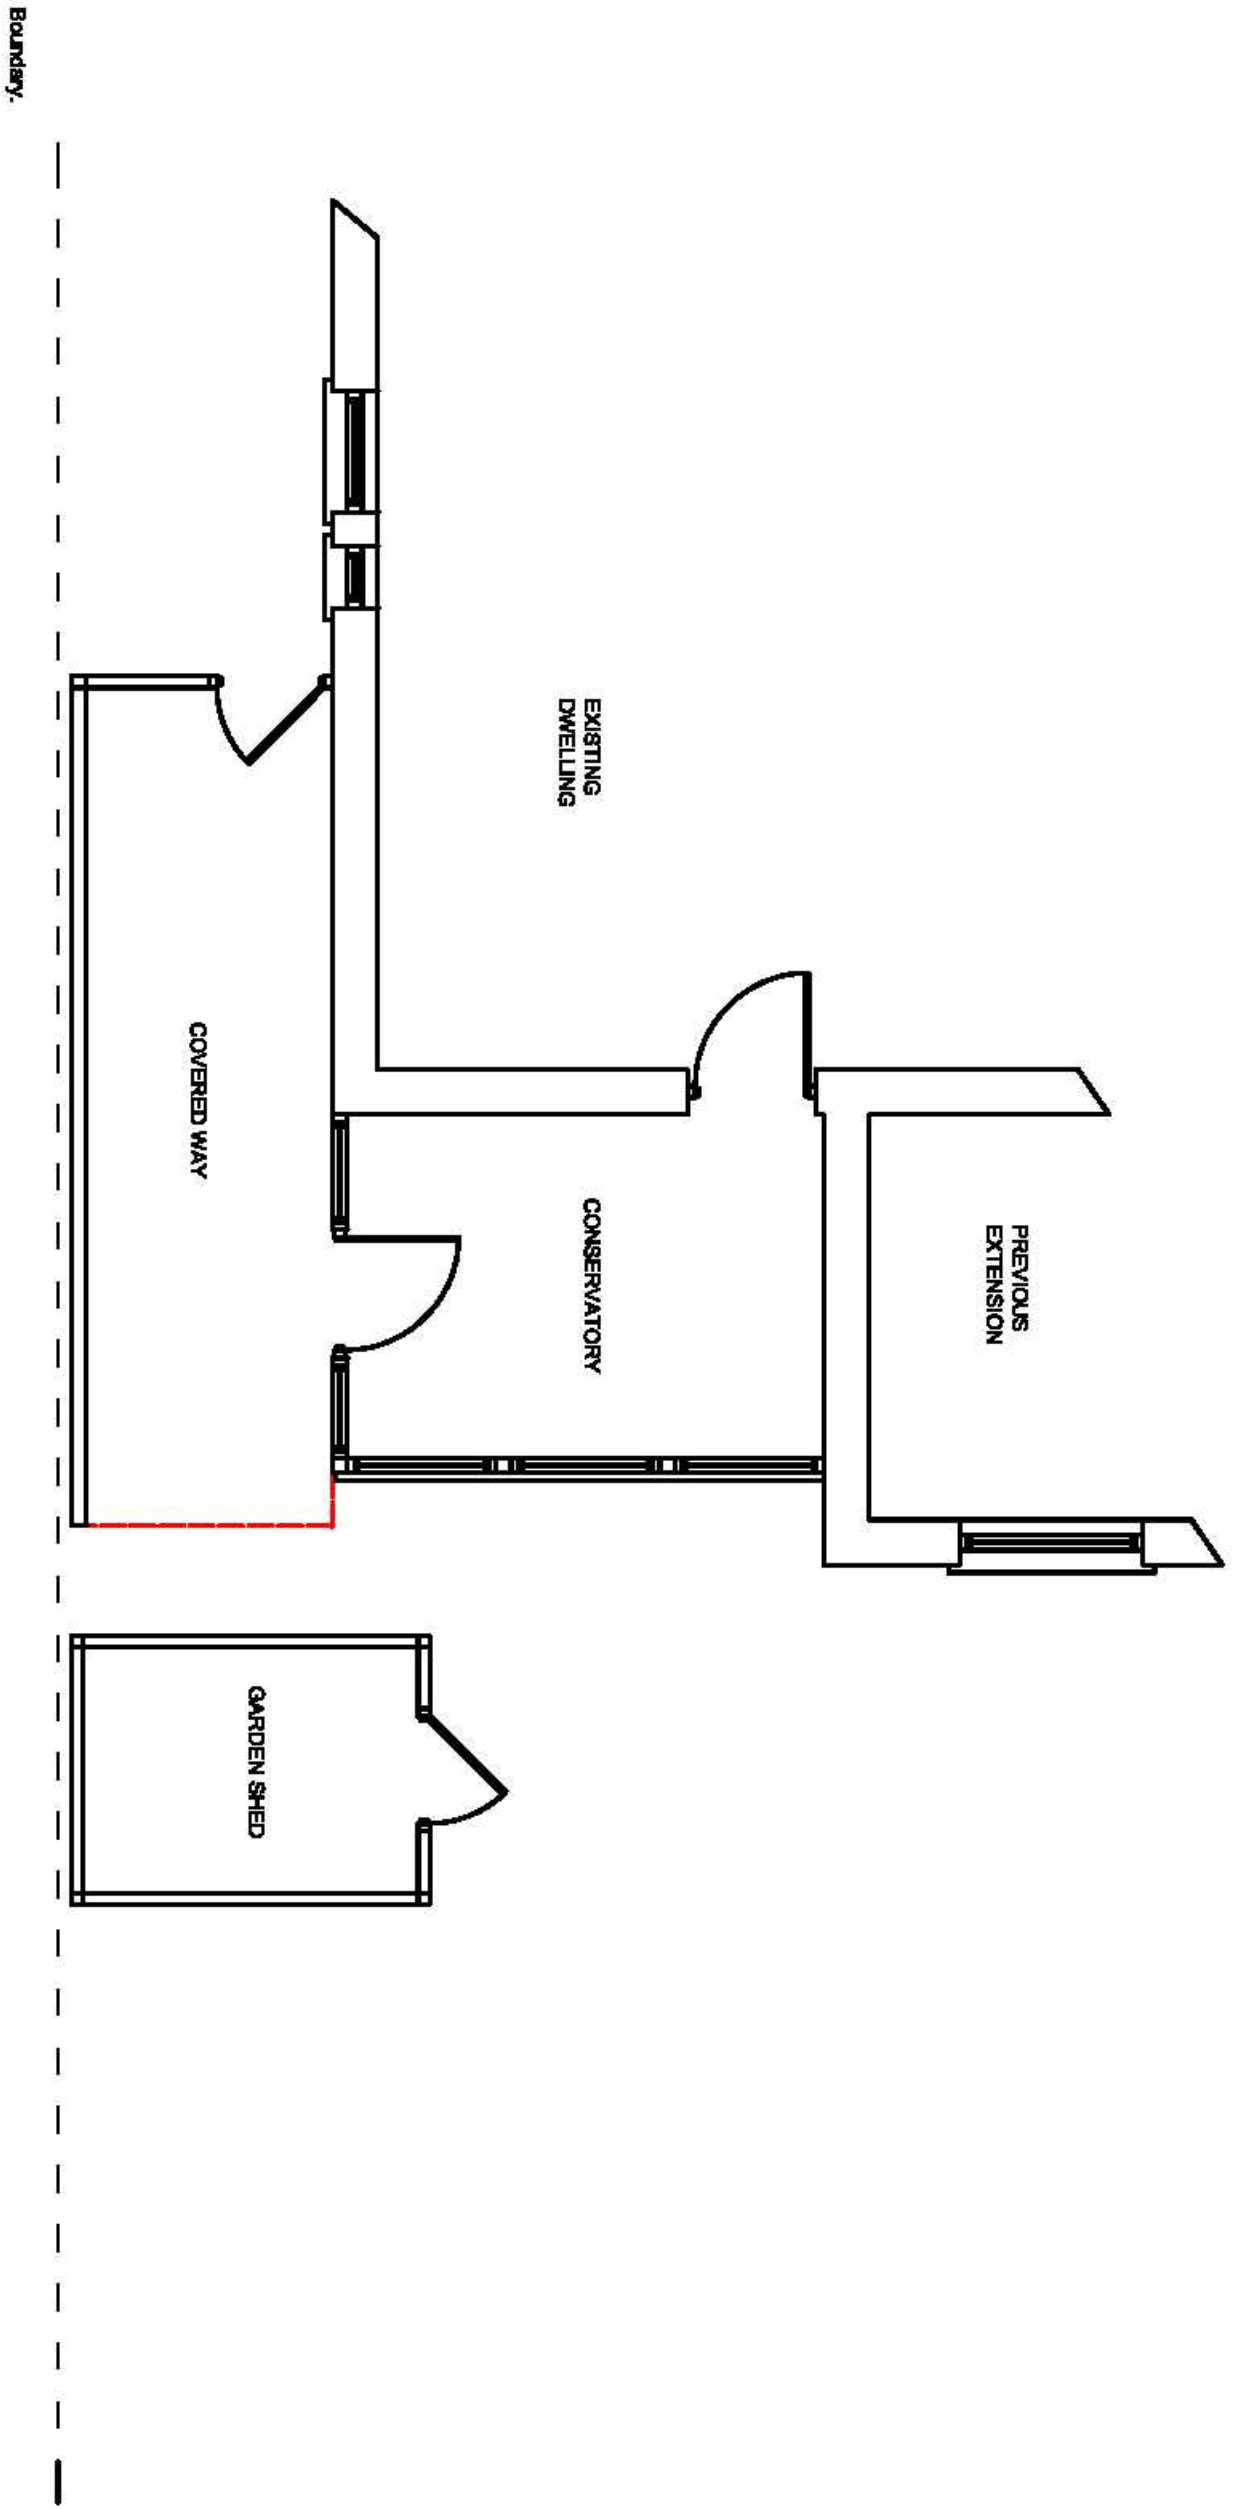

SUSSEX BUILDING CONSULTANCY LIMITED	
4/1 SEA LANE, PAGHAM, BOGNOR REGIS.	
SCALE - 1/50 REV - DATE - 27/03/2008	
SBCL	1 COVING'S BRIGHTON STREET BOGNOR REGIS PO22 8QE TEL/FAX - (01243) 891379