
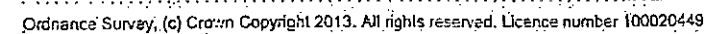


1. Do not scale this drawing. Use figured dimensions only, except for Planning purposes.
2. All dimensions must be checked on site by the contractor prior to commencement of work.
3. All construction details are indicative and are to be checked and confirmed on site and any divergence's are to be agreed with the Contract Administrator.

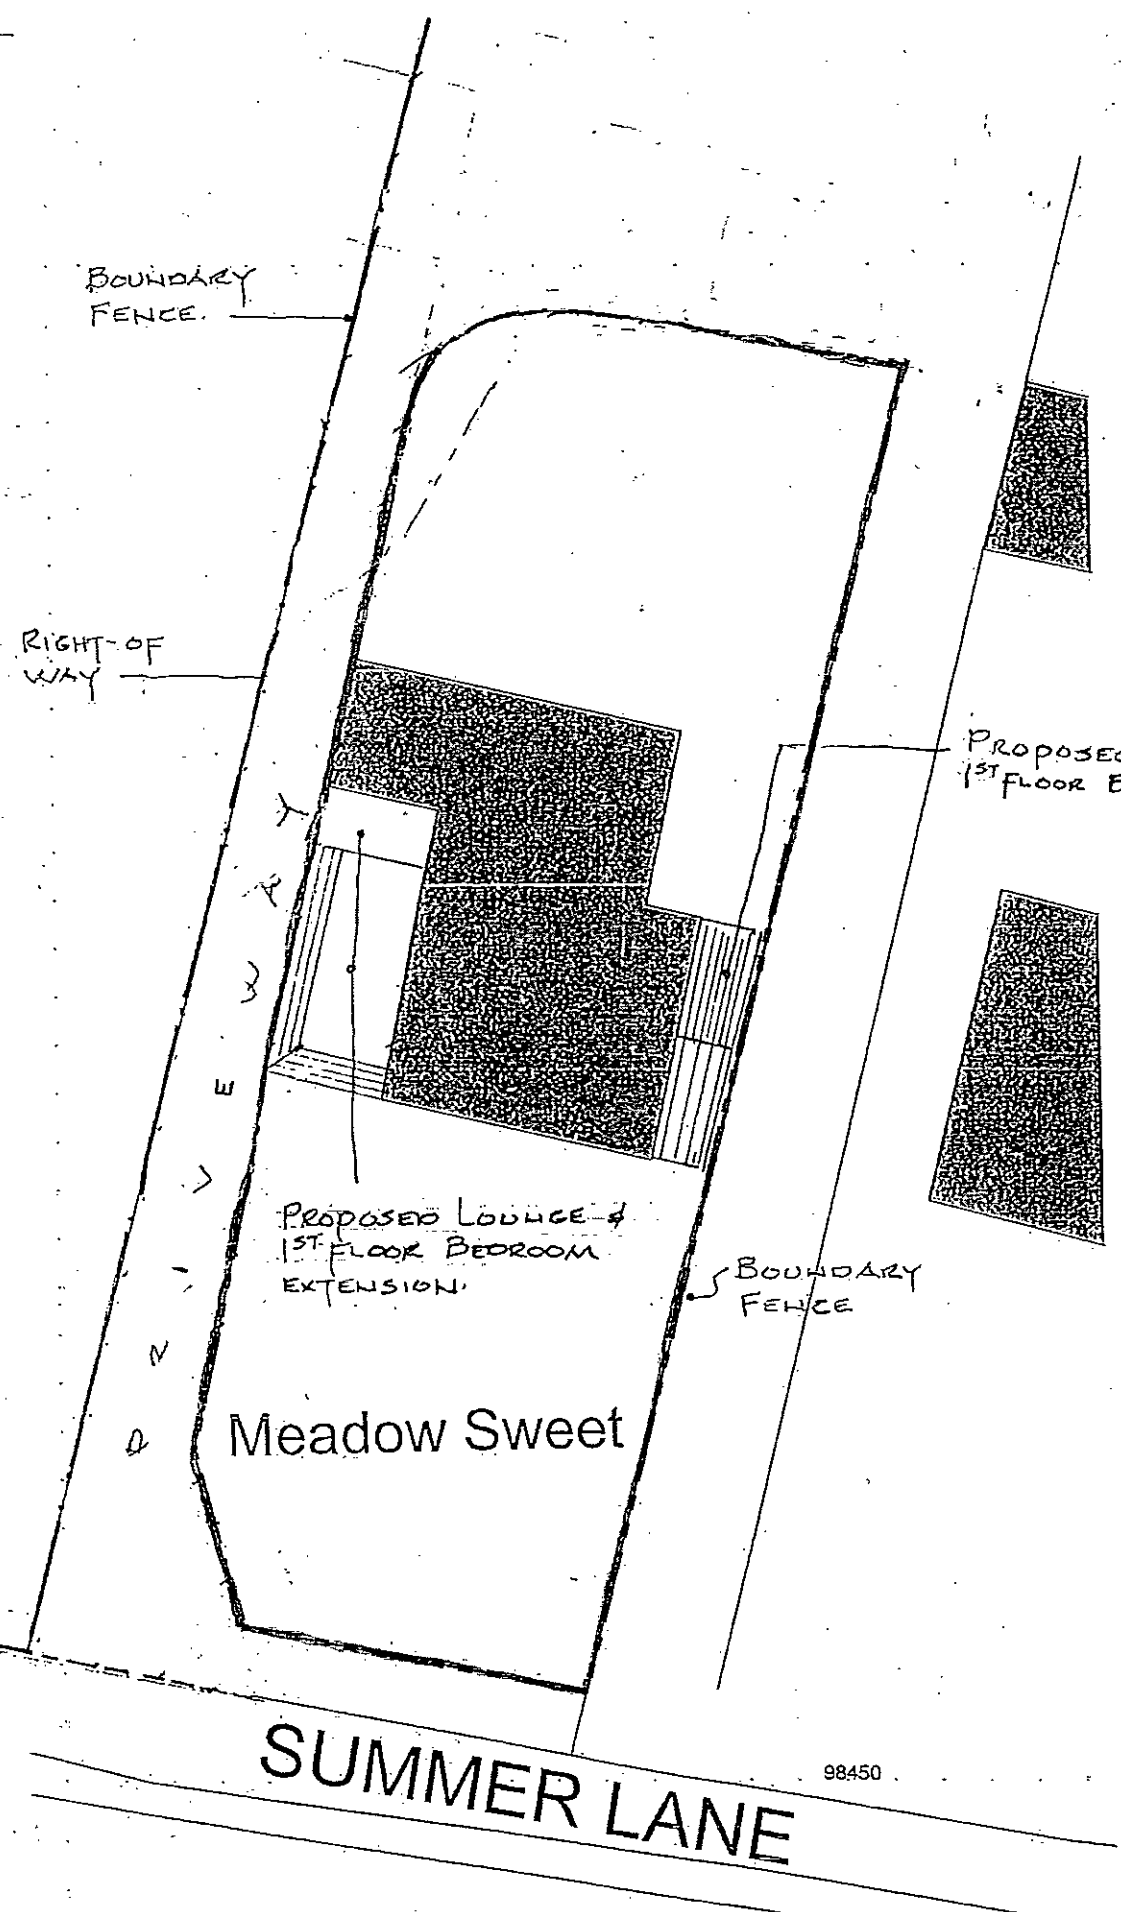

Block Plan Scale 1 : 250

Proposed Ground Floor Kitchen & Lounge Extension with 1st Floor bedroom Extensions over -
Meadowsweet, Summer Lane, Pagham, Po21 4NG.

2 ALBERT CHAMBERS
SUDLEY ROAD
BOGNOR REGIS
WEST SUSSEX
PO21 1EQ

Tel: 01243 865500
Fax: 01243 860489
Mobile: 07968 333140
E-Mail: k_e_hilton@yahoo.co.uk



Scale	A.H.	@ A3	Drawn By	
Date	MAY 13.		Checked	
Drawing Number			4924-1	