

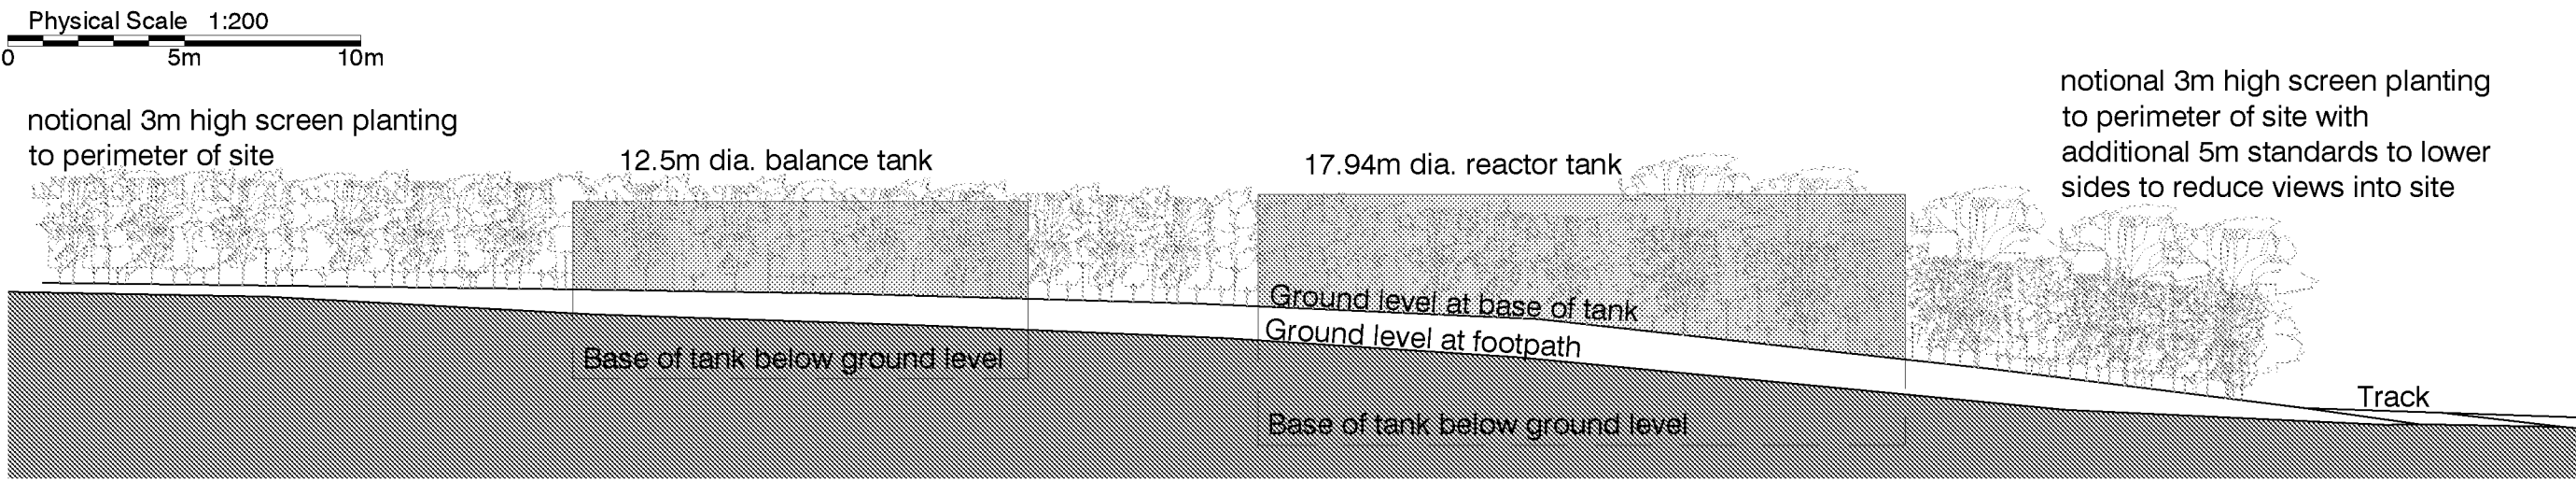


Elevation A - From Footpath

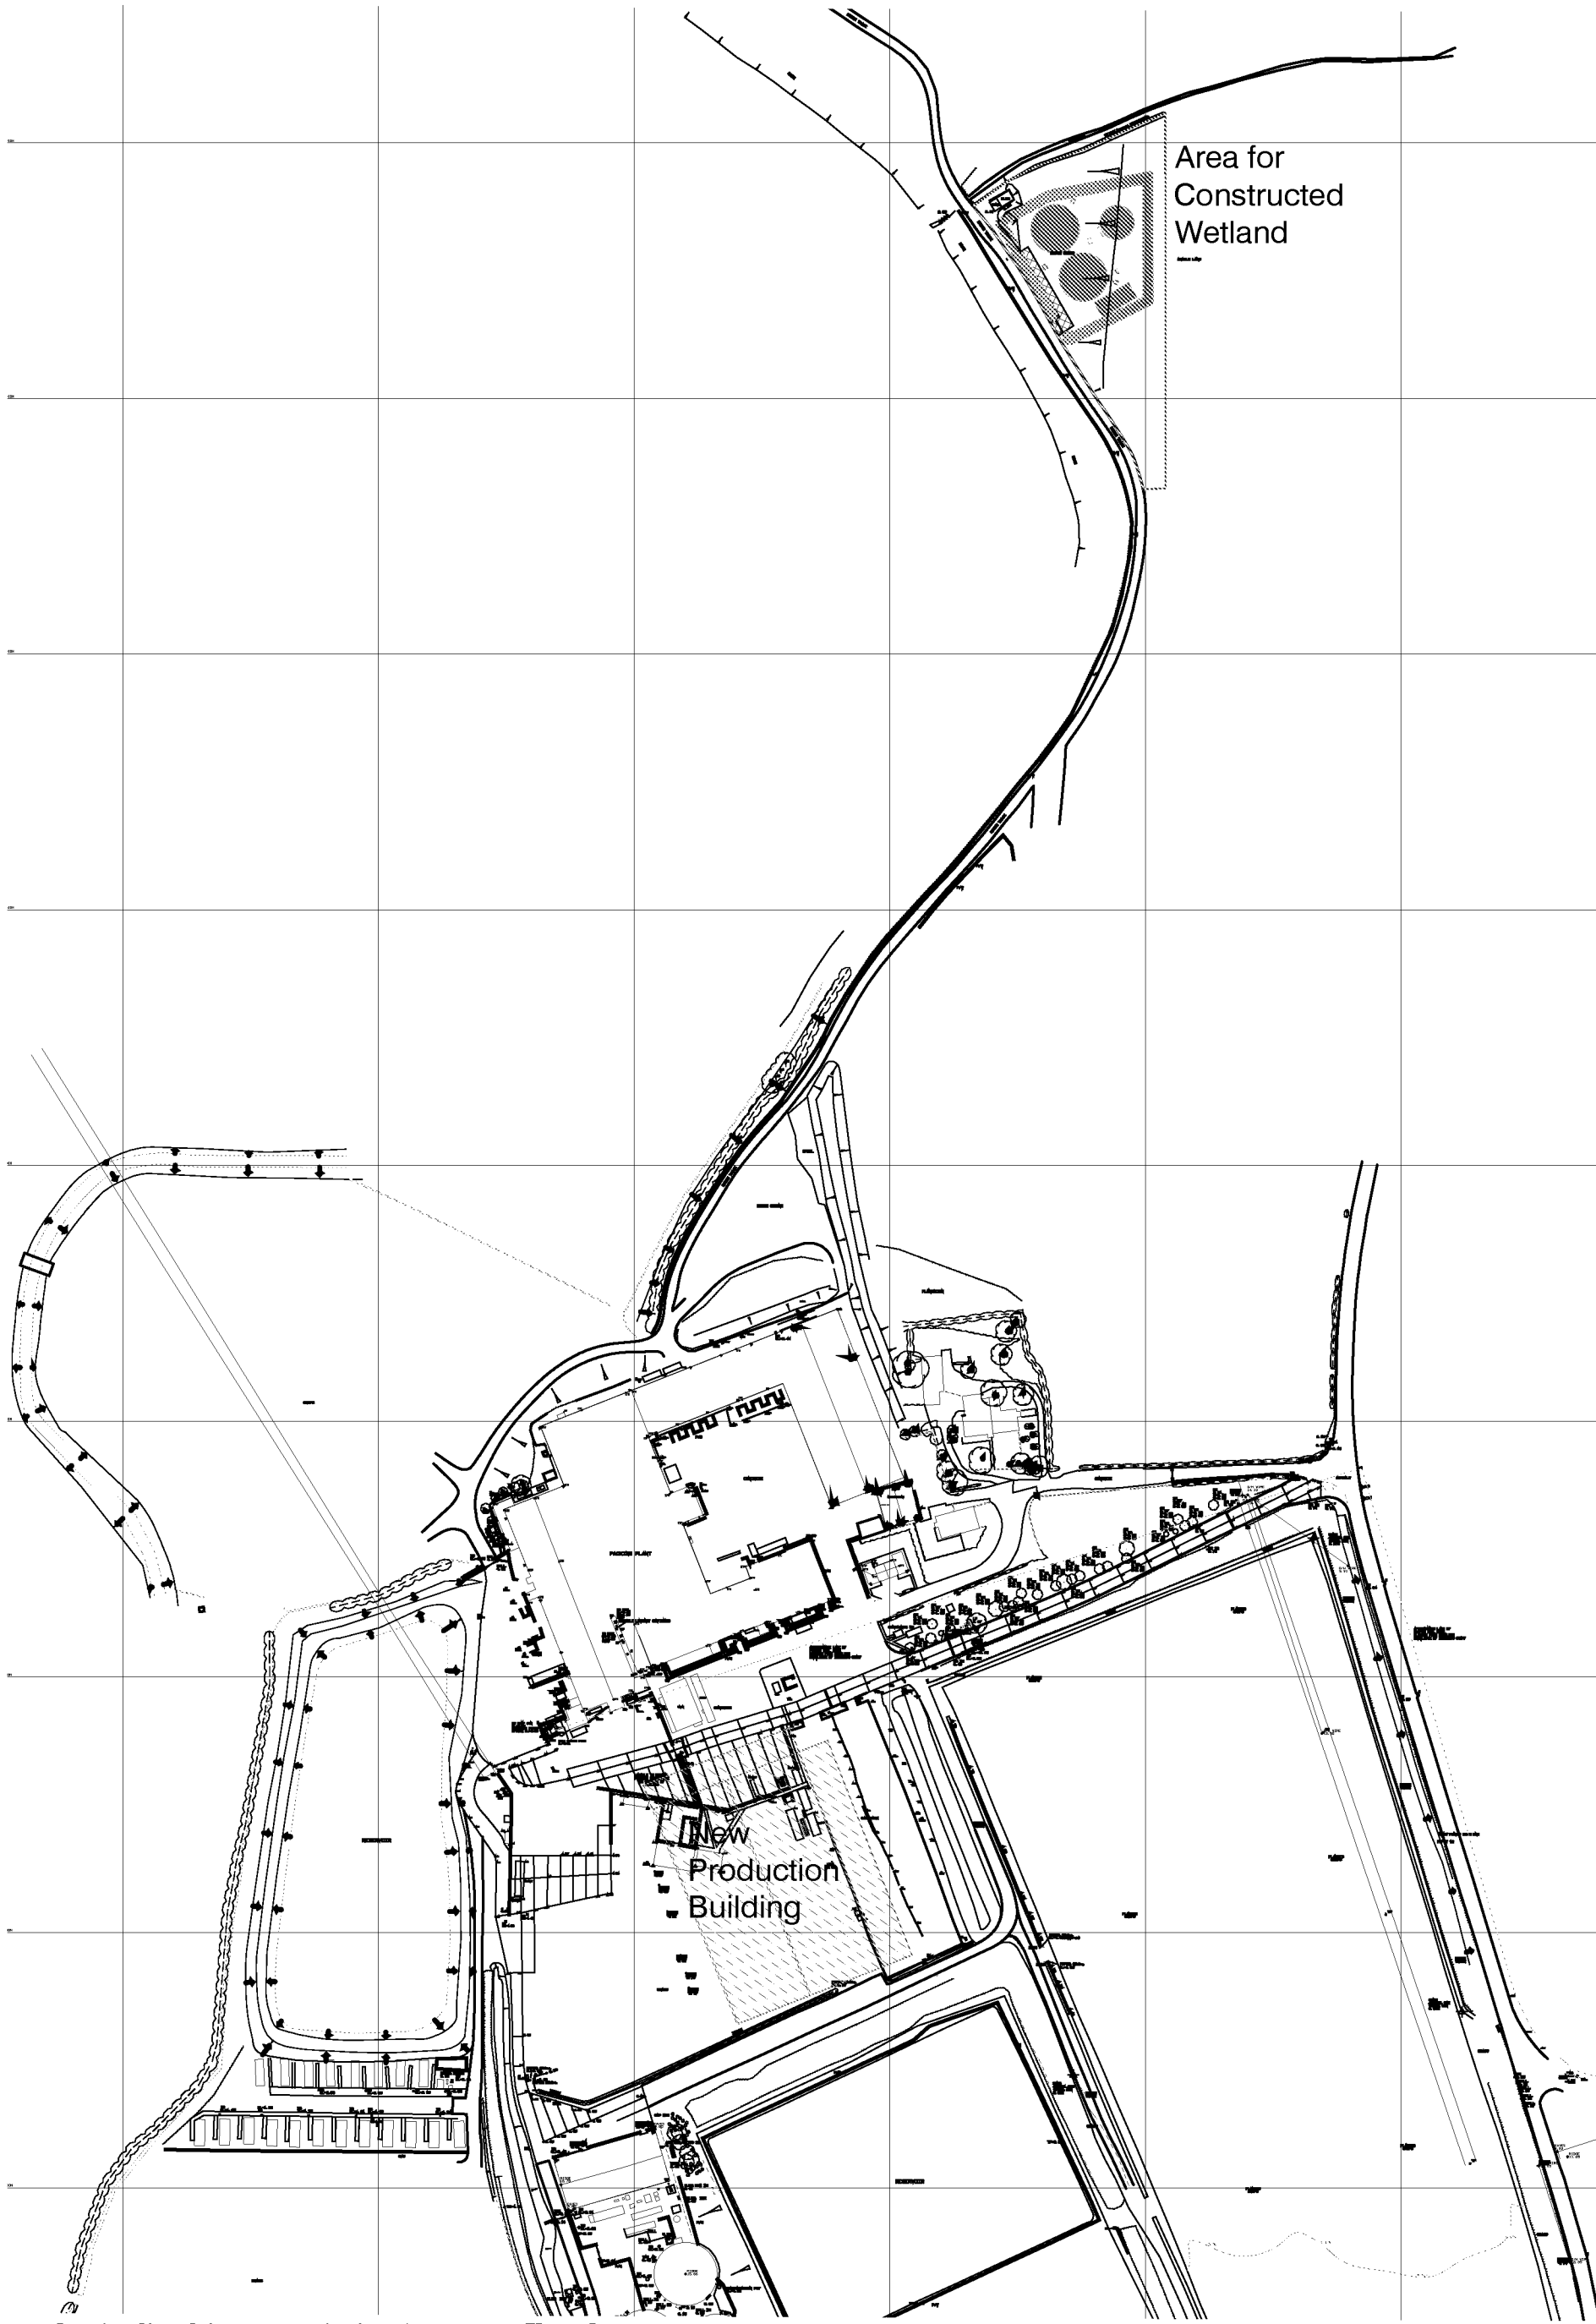

Elevation B - From Farm Track

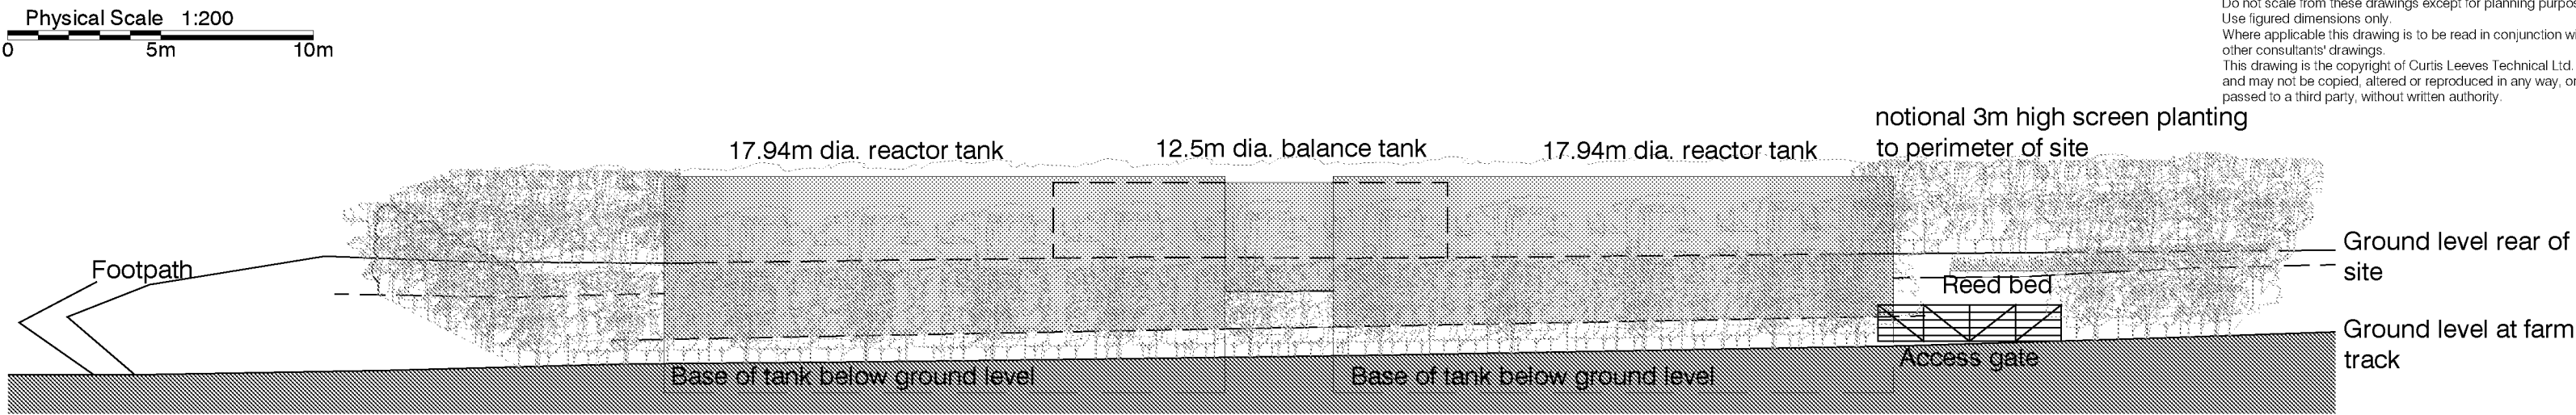

Location Plan

Physical Scale 1:2500

