

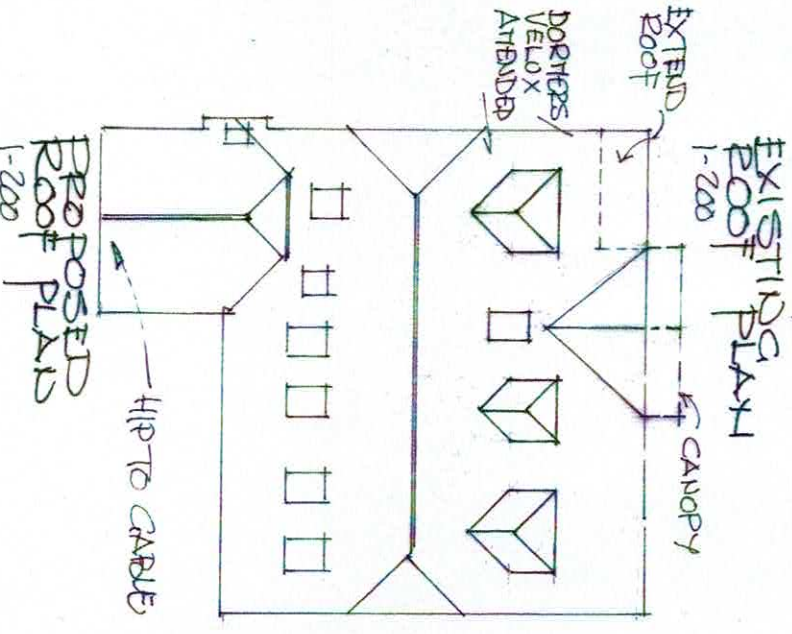
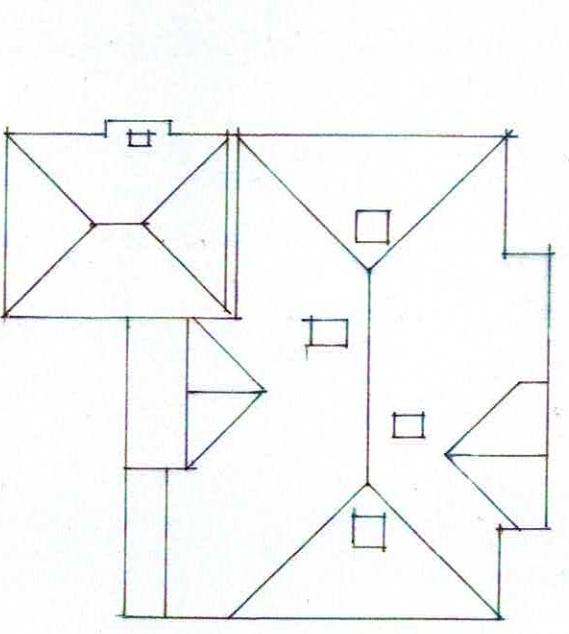
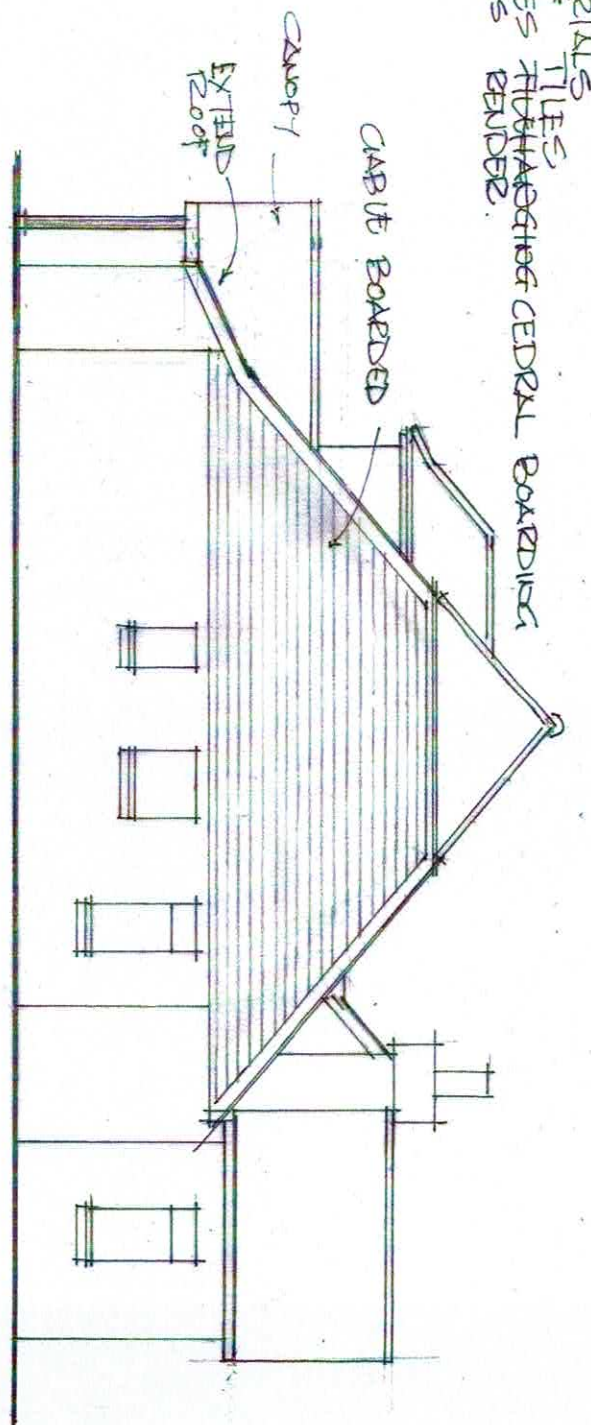
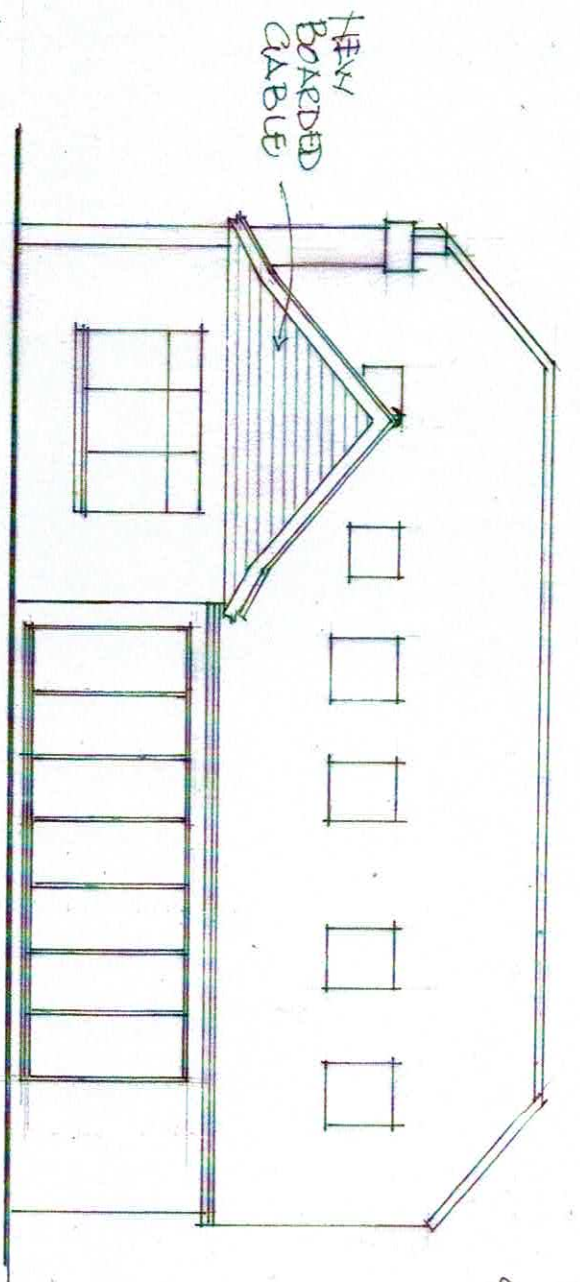


MATERIALS
 ROOF TILES
 GABLES FITTING CEDRAL BOARDING
 WALLS RENDER.

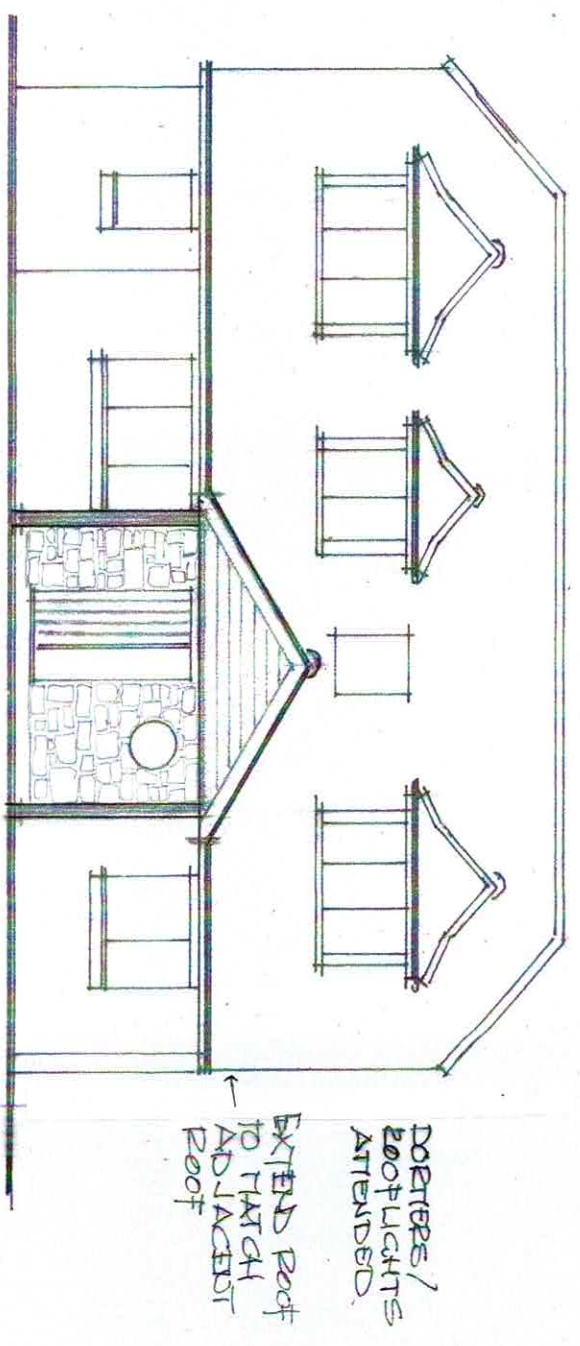

SITE PLAN
 1-500

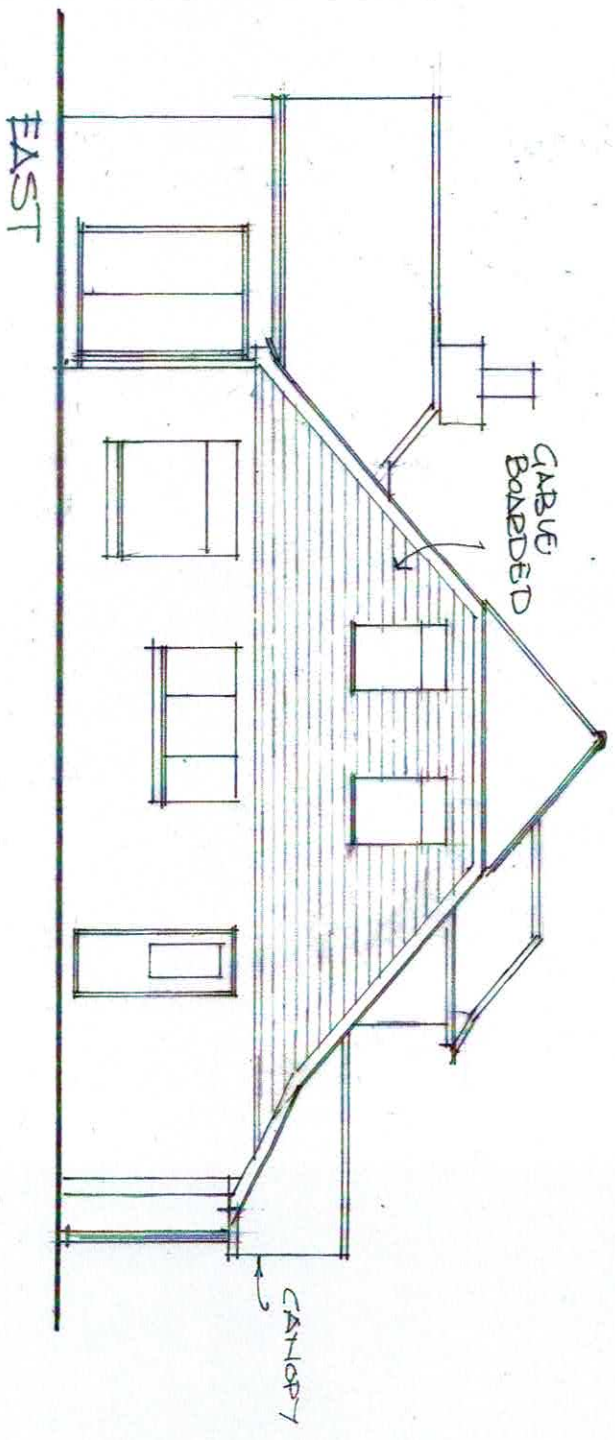


EXTENSION TO MANOSS LEA MANOR PARK
 GABLE REMOVED
 ENTRANCE CANOPY
 AND STONE
 FACING ADDED.
 EX AND PRO ROOF PLANS
 SITE PLAN
 PROPOSED ELEVATIONS
 SEPT 2019
 1-100, 1-200, 1-500 DRG 20


EXTENSION TO
MANOS LEA
MAJOR PARK
PAGHAM.

EXISTING PLANS
PROPOSED PLANS
SEPT 2019
I-100
DRG 3.C


PROPOSED
GROUND FLOOR PLAN

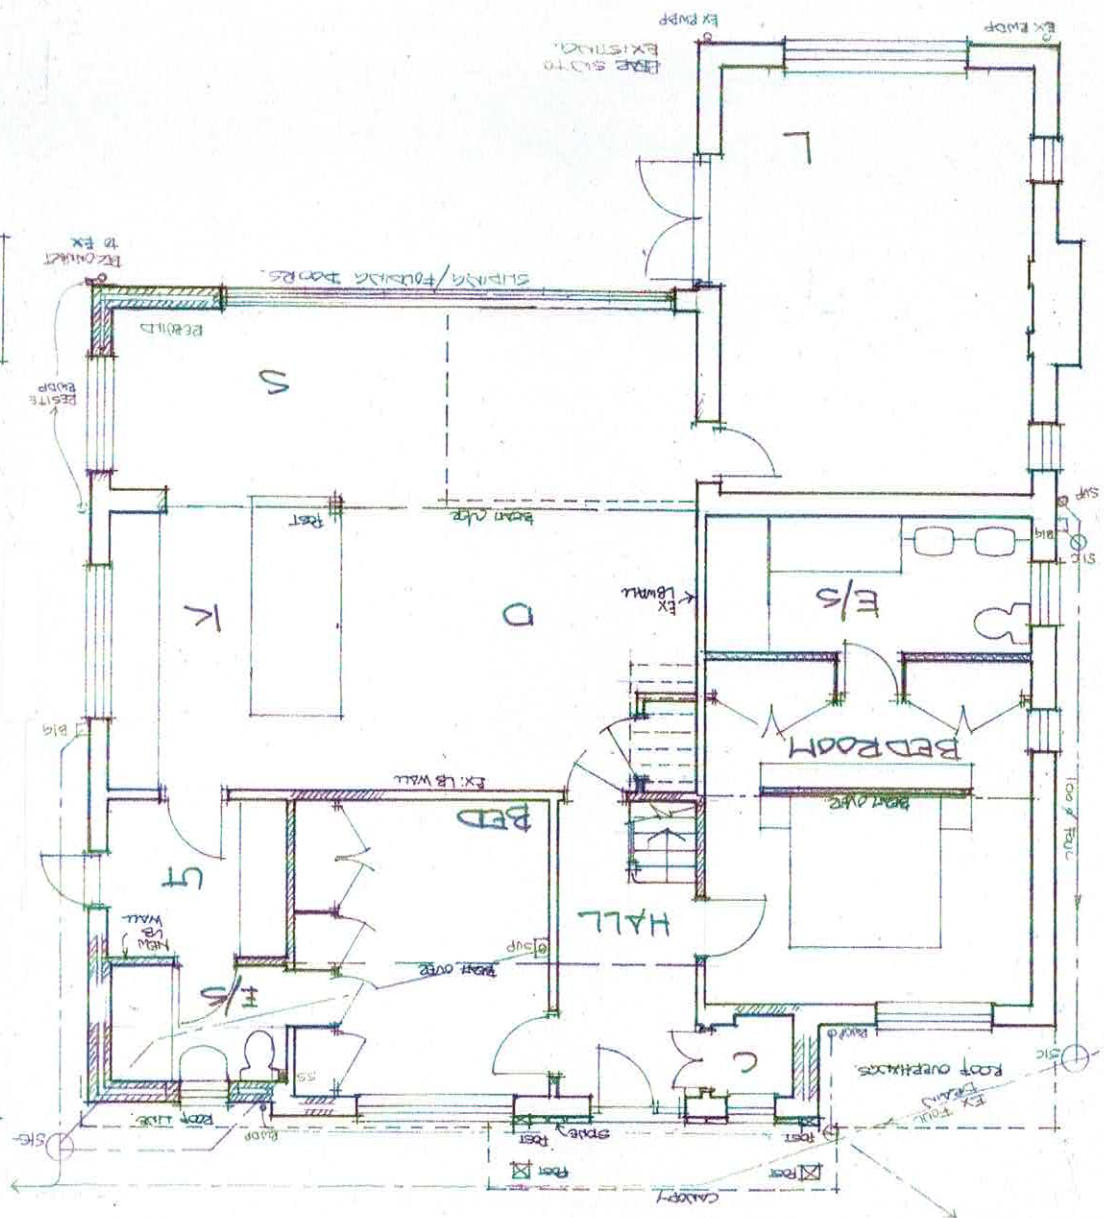

PROPOSED
FIRST FLOOR PLAN

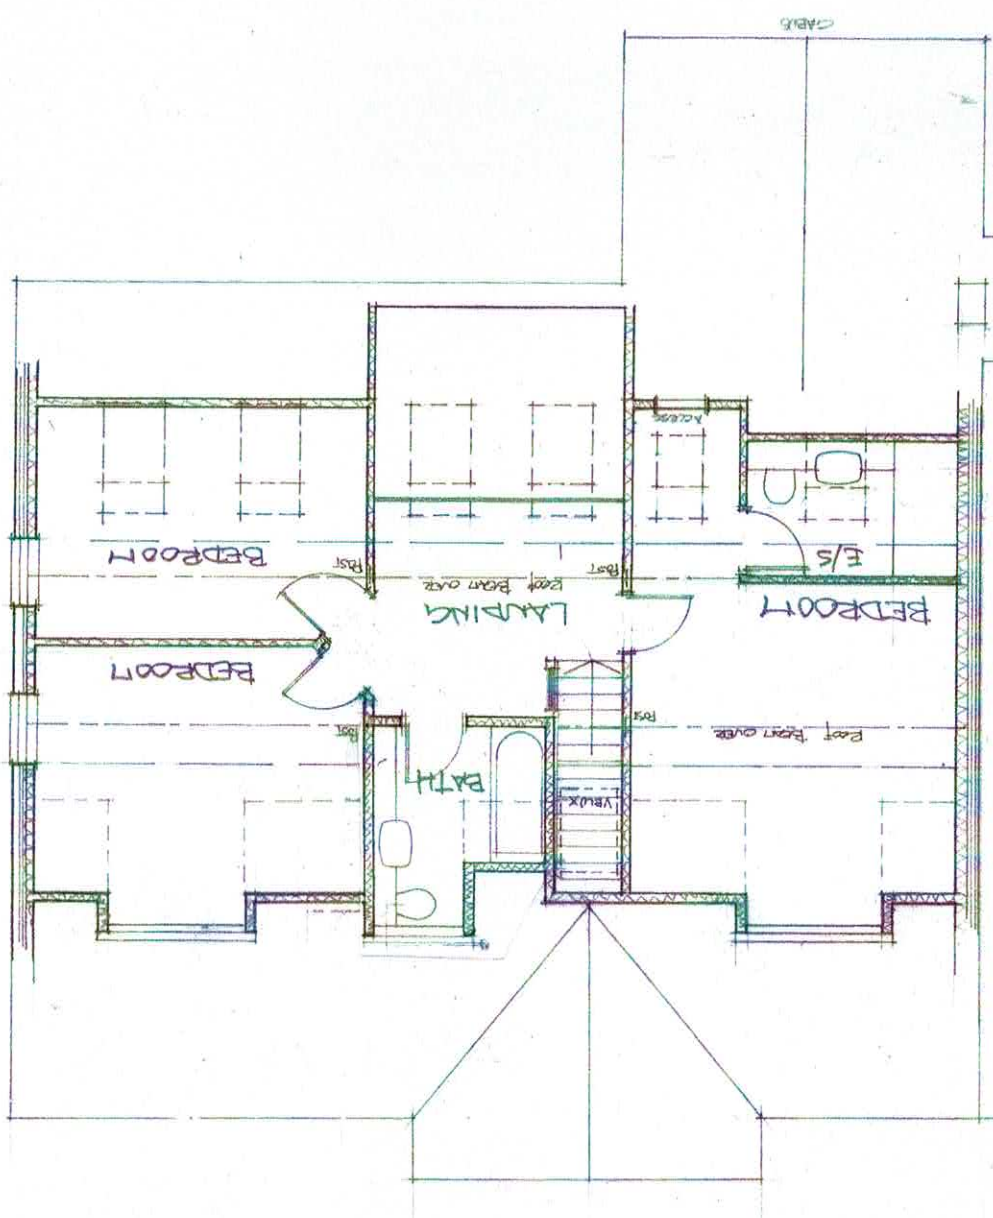

EXISTING
GROUND FLOOR PLAN

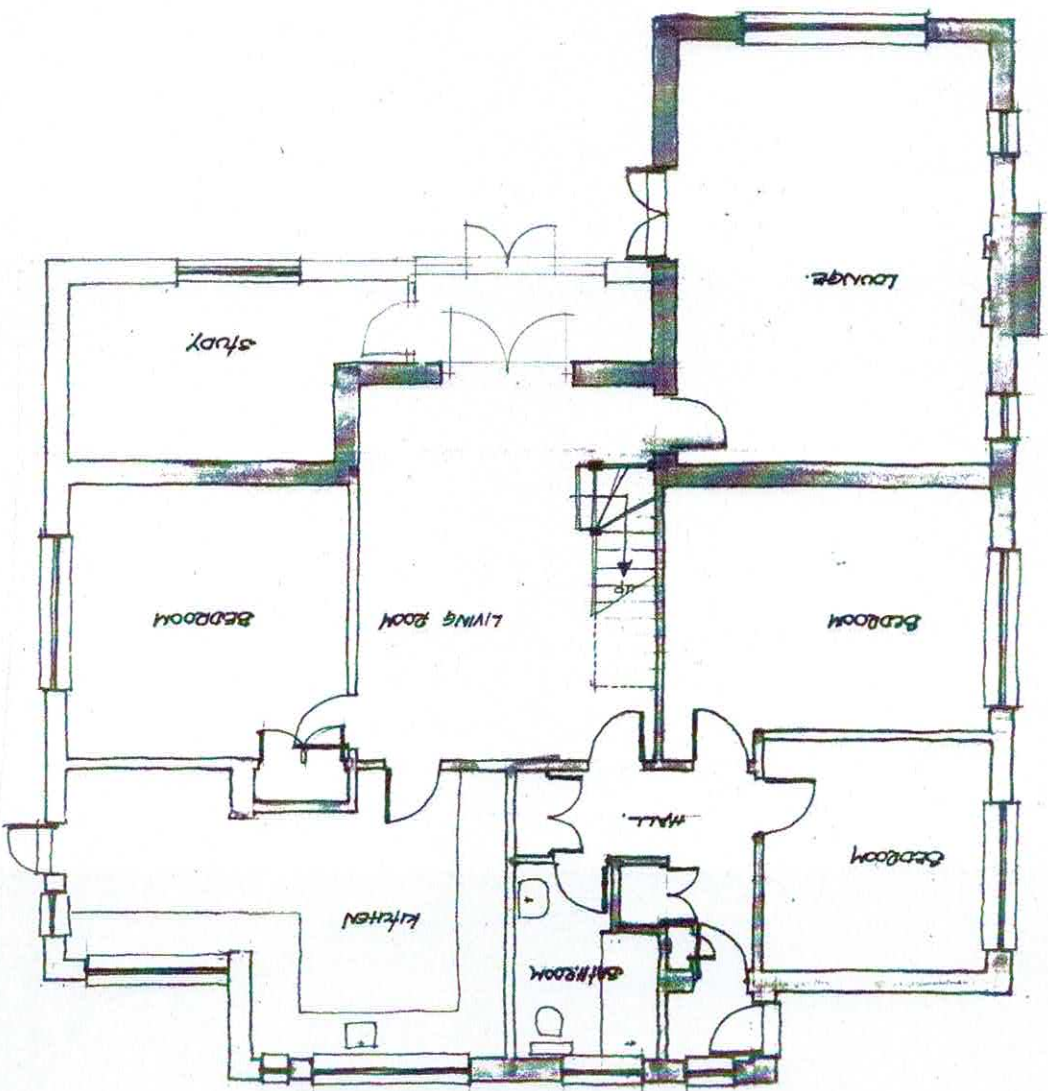

EXISTING
FIRST FLOOR PLAN

