




WATERIALS
ROOF TILES
GABLES ATTACHING CEDRAL BOARDING
WALLS BENDER.

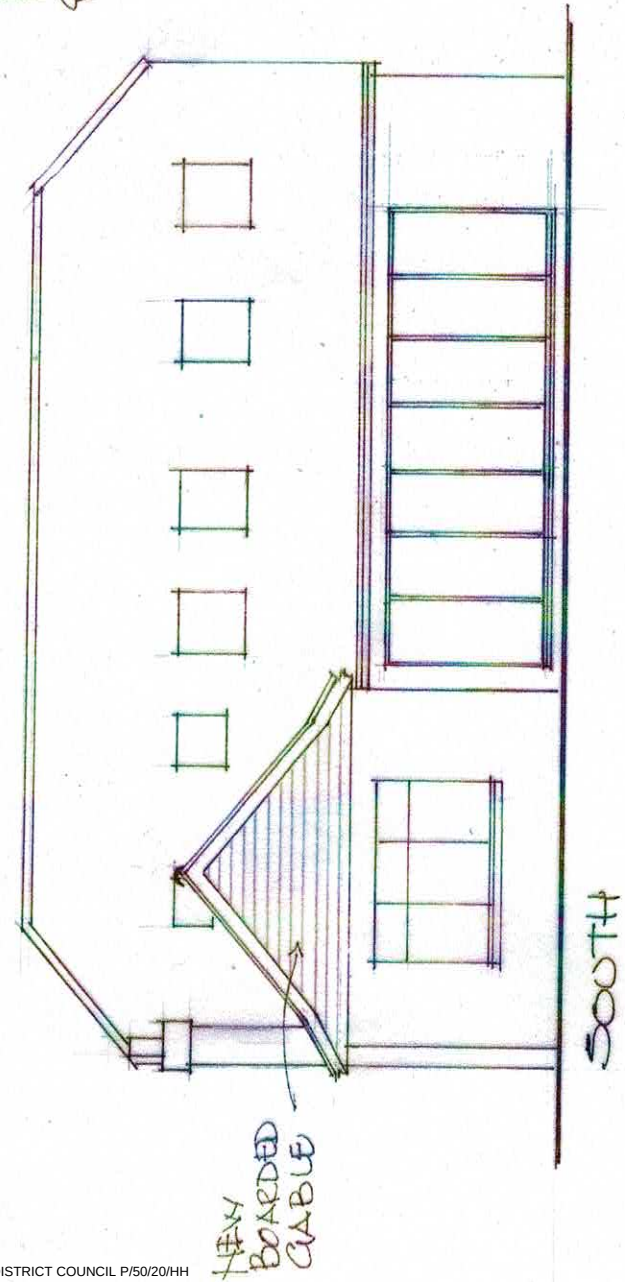

SOUTH

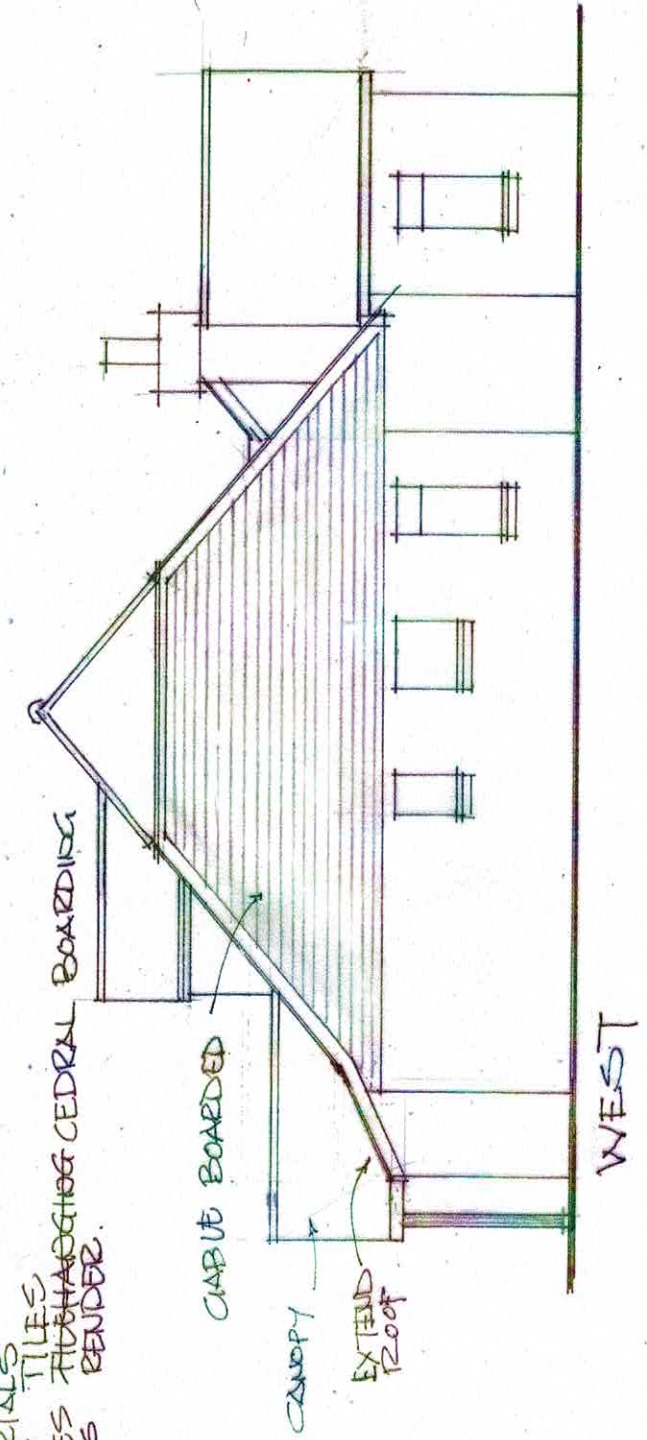

WEST

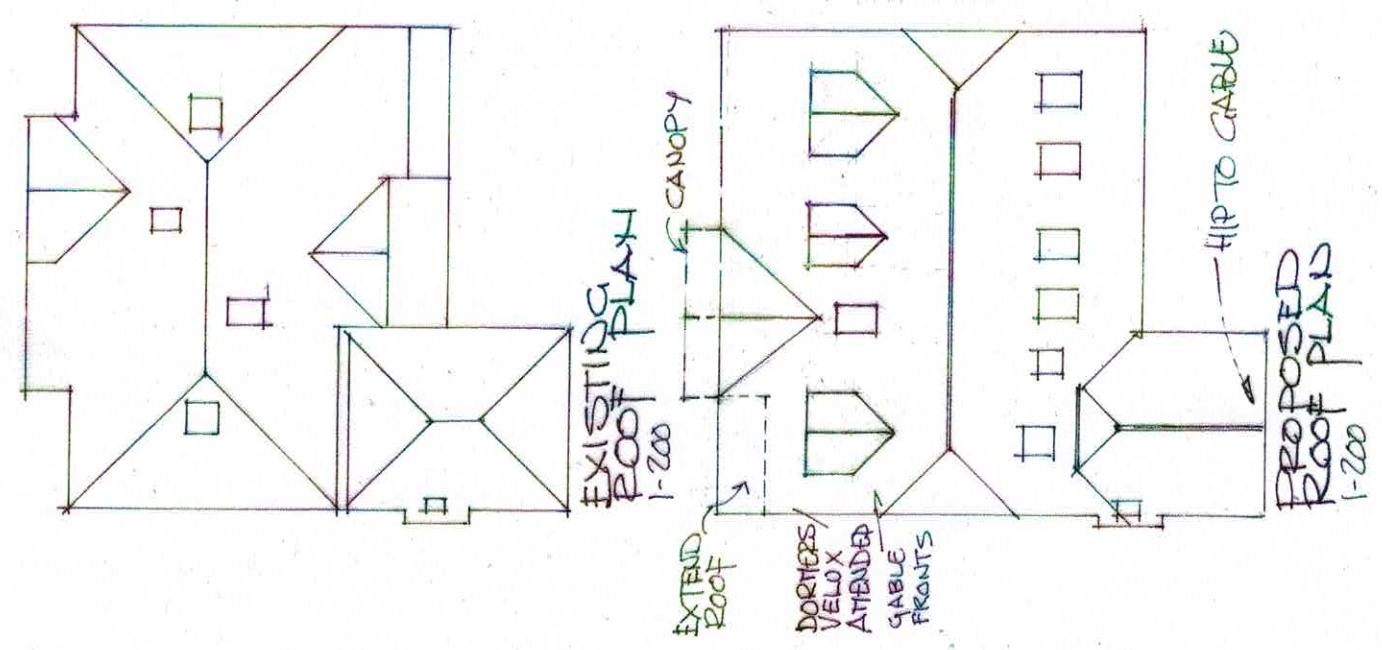


EXISTING ROOF PLAN 1-200


PROPOSED ROOF PLAN 1-200



SITE PLAN 1-500

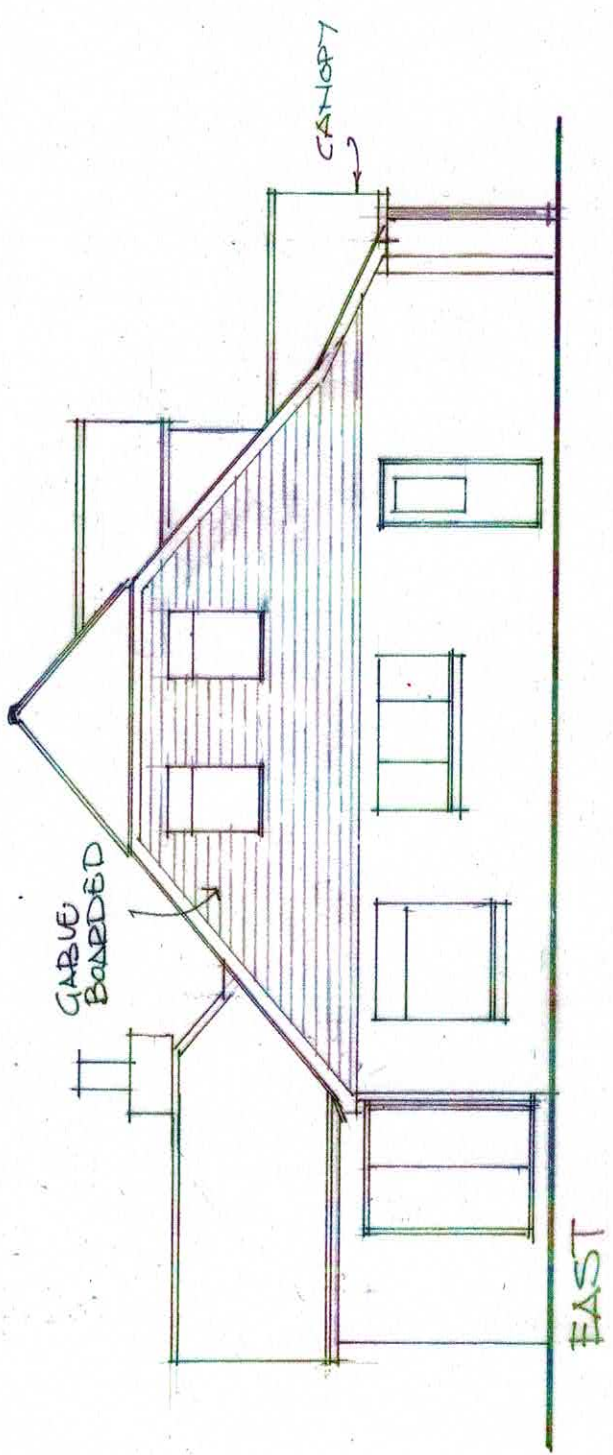

EAST

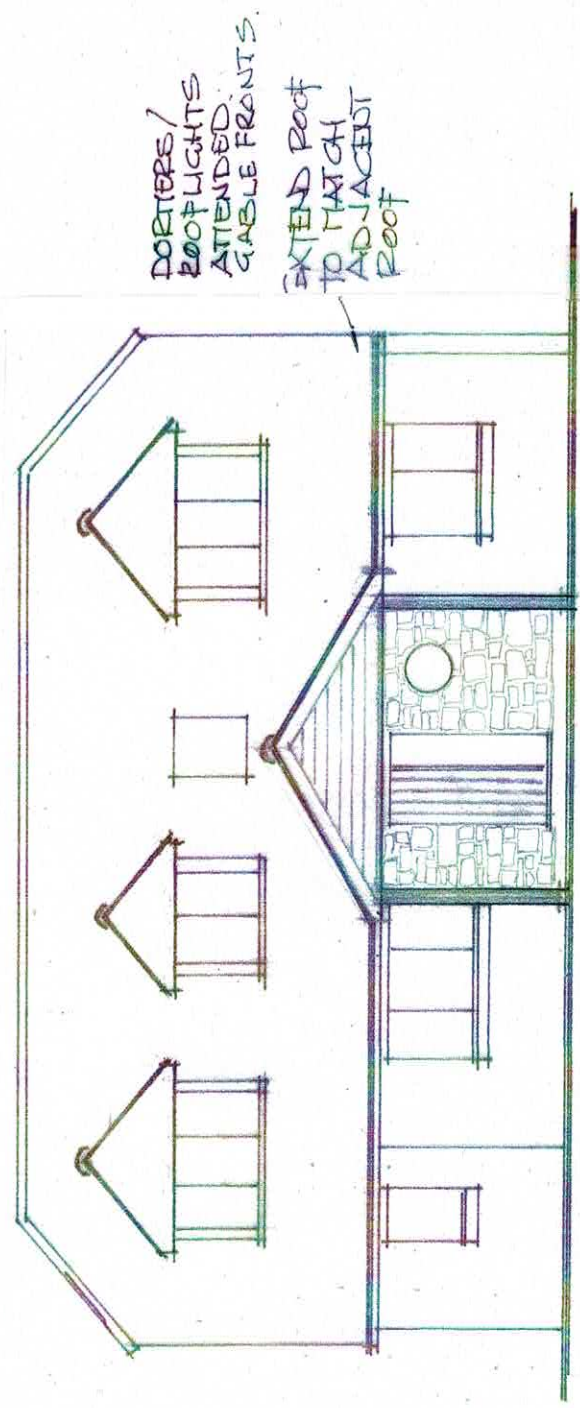

NORTH

GABLE REMOVED
ENTRANCE CANOPY
AND STONE
FACING ADDED.

EX AND PRO ROOF PLANS
SITE PLAN
PROPOSED ELEVATIONS
SEPT 2019
1-100, 1-200, 1-500 DEG 2D

EXTENSION TO
MANROSS LEA
MANOR PARK
PACHAM