



Site boundary
6 Foot timber
fence panels to
boundary

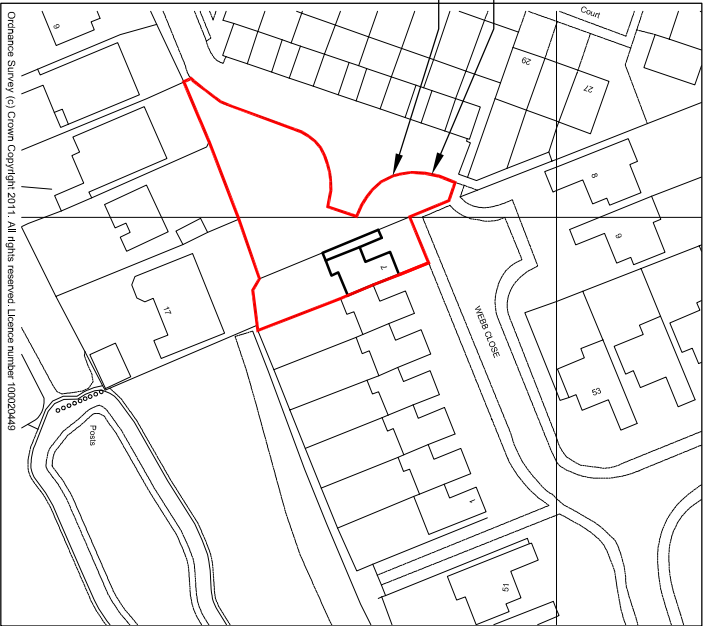

Location Plan
1:1250@A3



Proposed double
garage

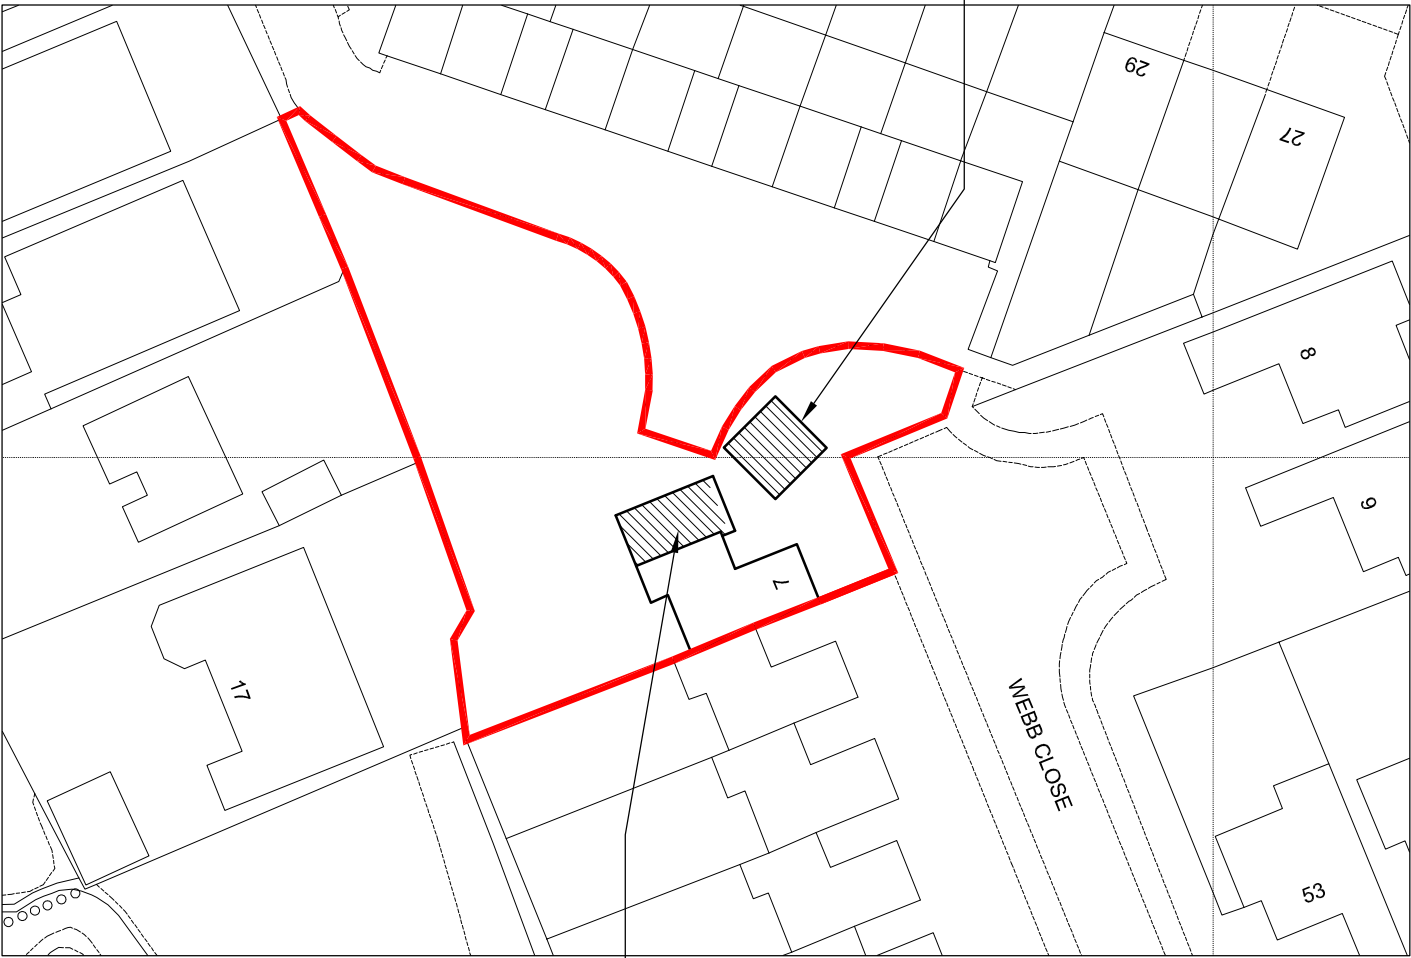

Proposed Site Plan
1:500@A3

Proposed two
storey extension