


© Crown Copyright and database rights 2013 Ordnance Survey 100048957. The representation of road, track or path is no evidence of a boundary or right of way. The representation of features as lines is no evidence of a property boundary.

Supplied by: www.ukmapcentre.com
Serial Number: 29234
Centre Coordinates: 489435,97805
Production Date: 24 May 2013 14:21

9 SHIRLEY CLOSE, BOGNOR REGIS, PO21 4QU

003 Location Plan at 1:1250 scale

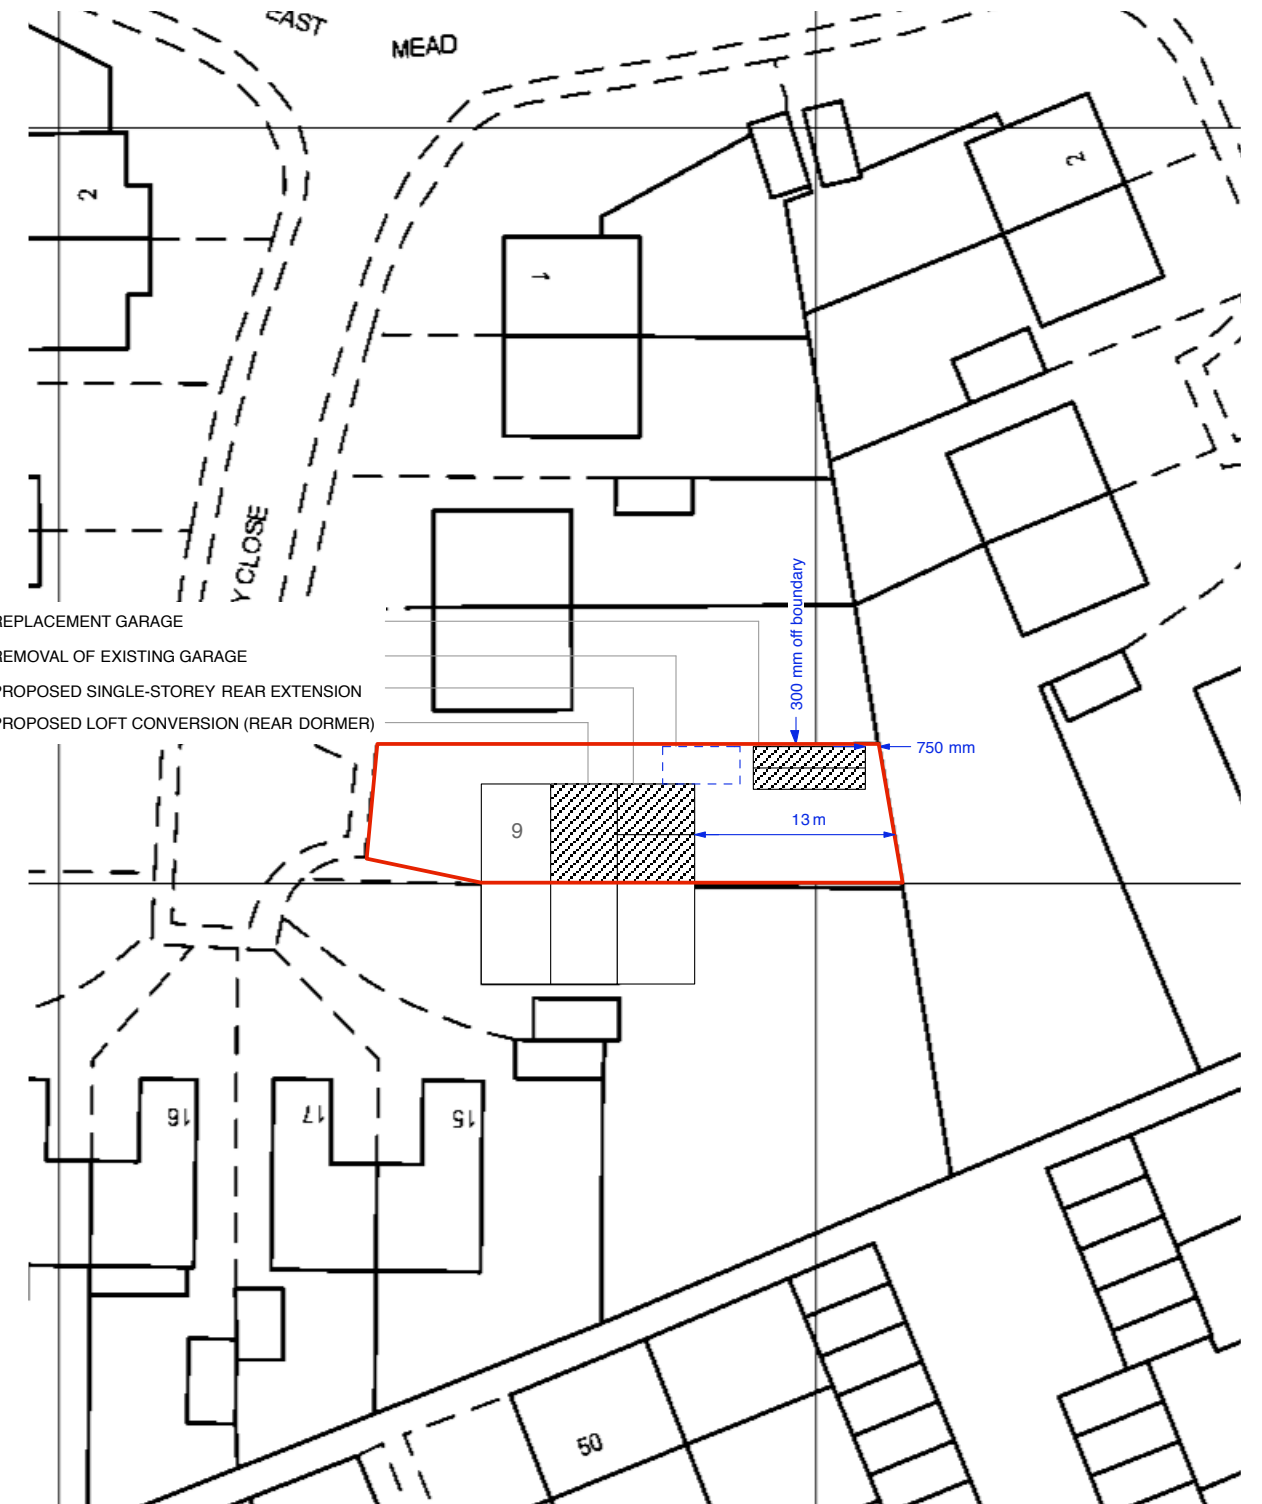

Site Plan at 1:500 scale

