


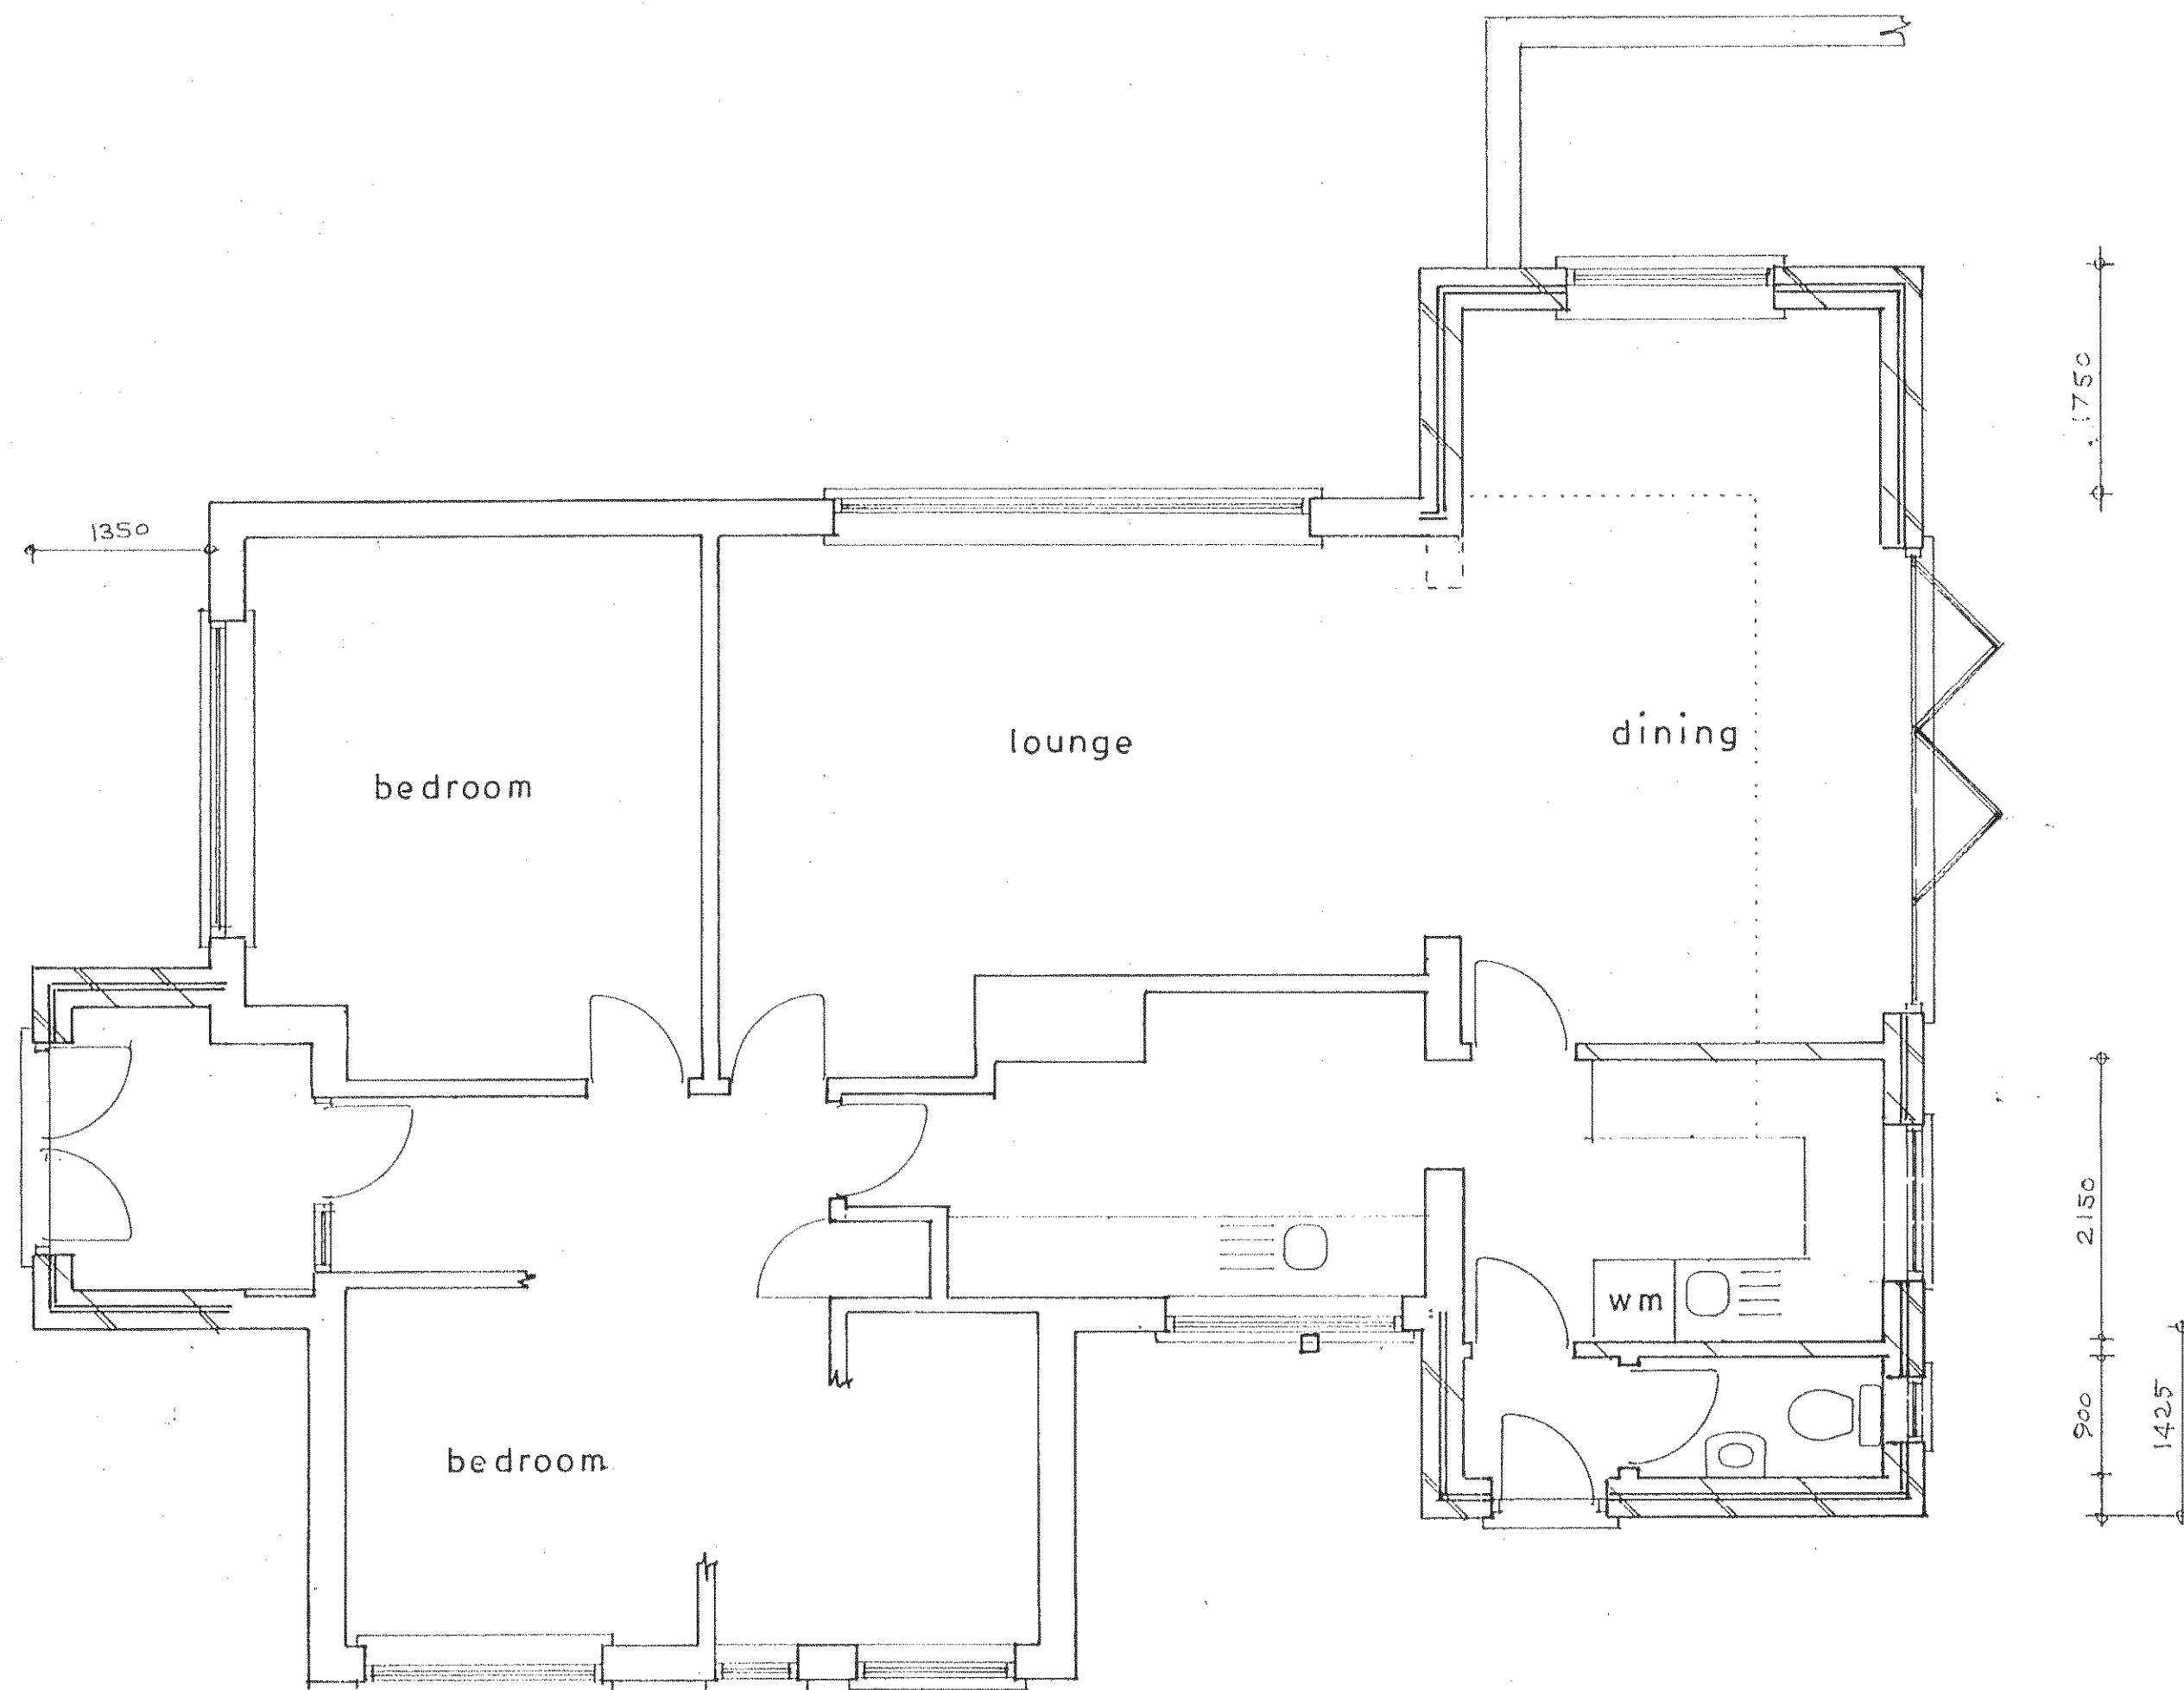

Plan

1 : 50

Proposed

PROPOSED SINGLE STOREY EXTENSIONS AT 11, ABBOTSBURY, PAGHAM
FOR MR. & MRS. A. JORDAN.

sheet 1 of 3

Bryan Butcher
 Rainbow Cottage
 Nyetimber Lane
 Bognor Regis PO21 3JX
 01243 266871
 07973 233442
 bryan.butcher@btinternet.com
 www.bryanbutcher.com