



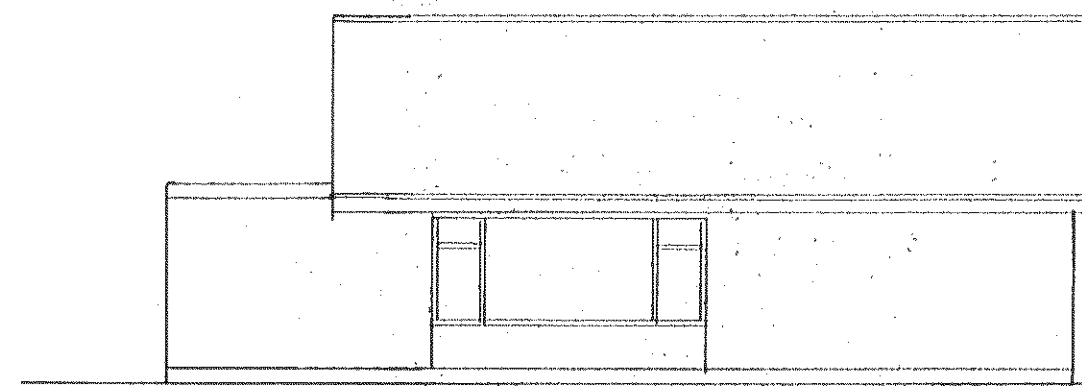


east

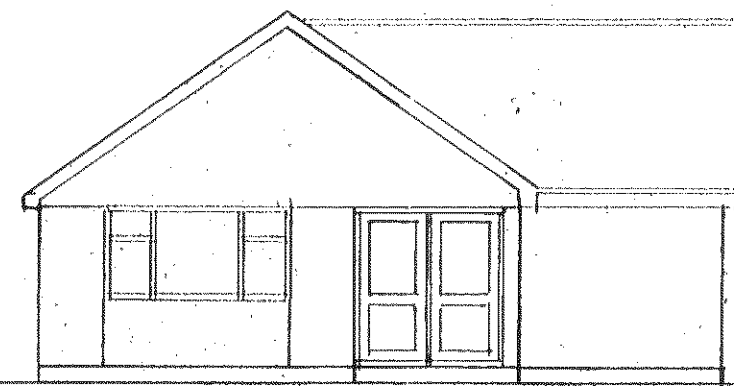


north


1 : 100

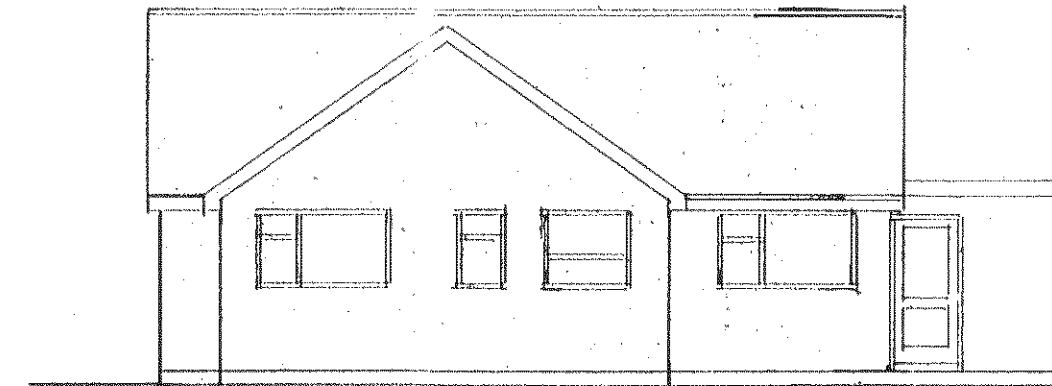

west

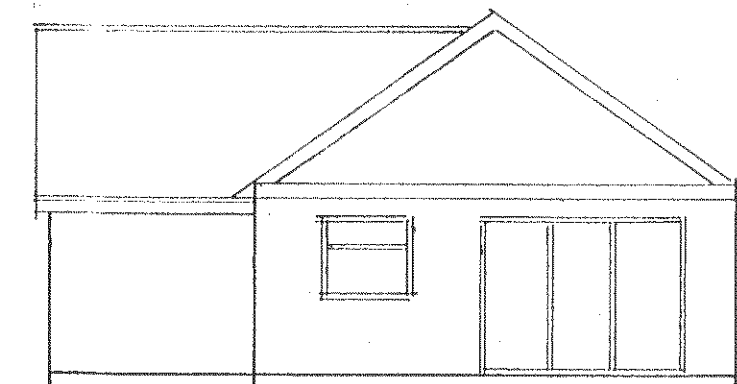


south

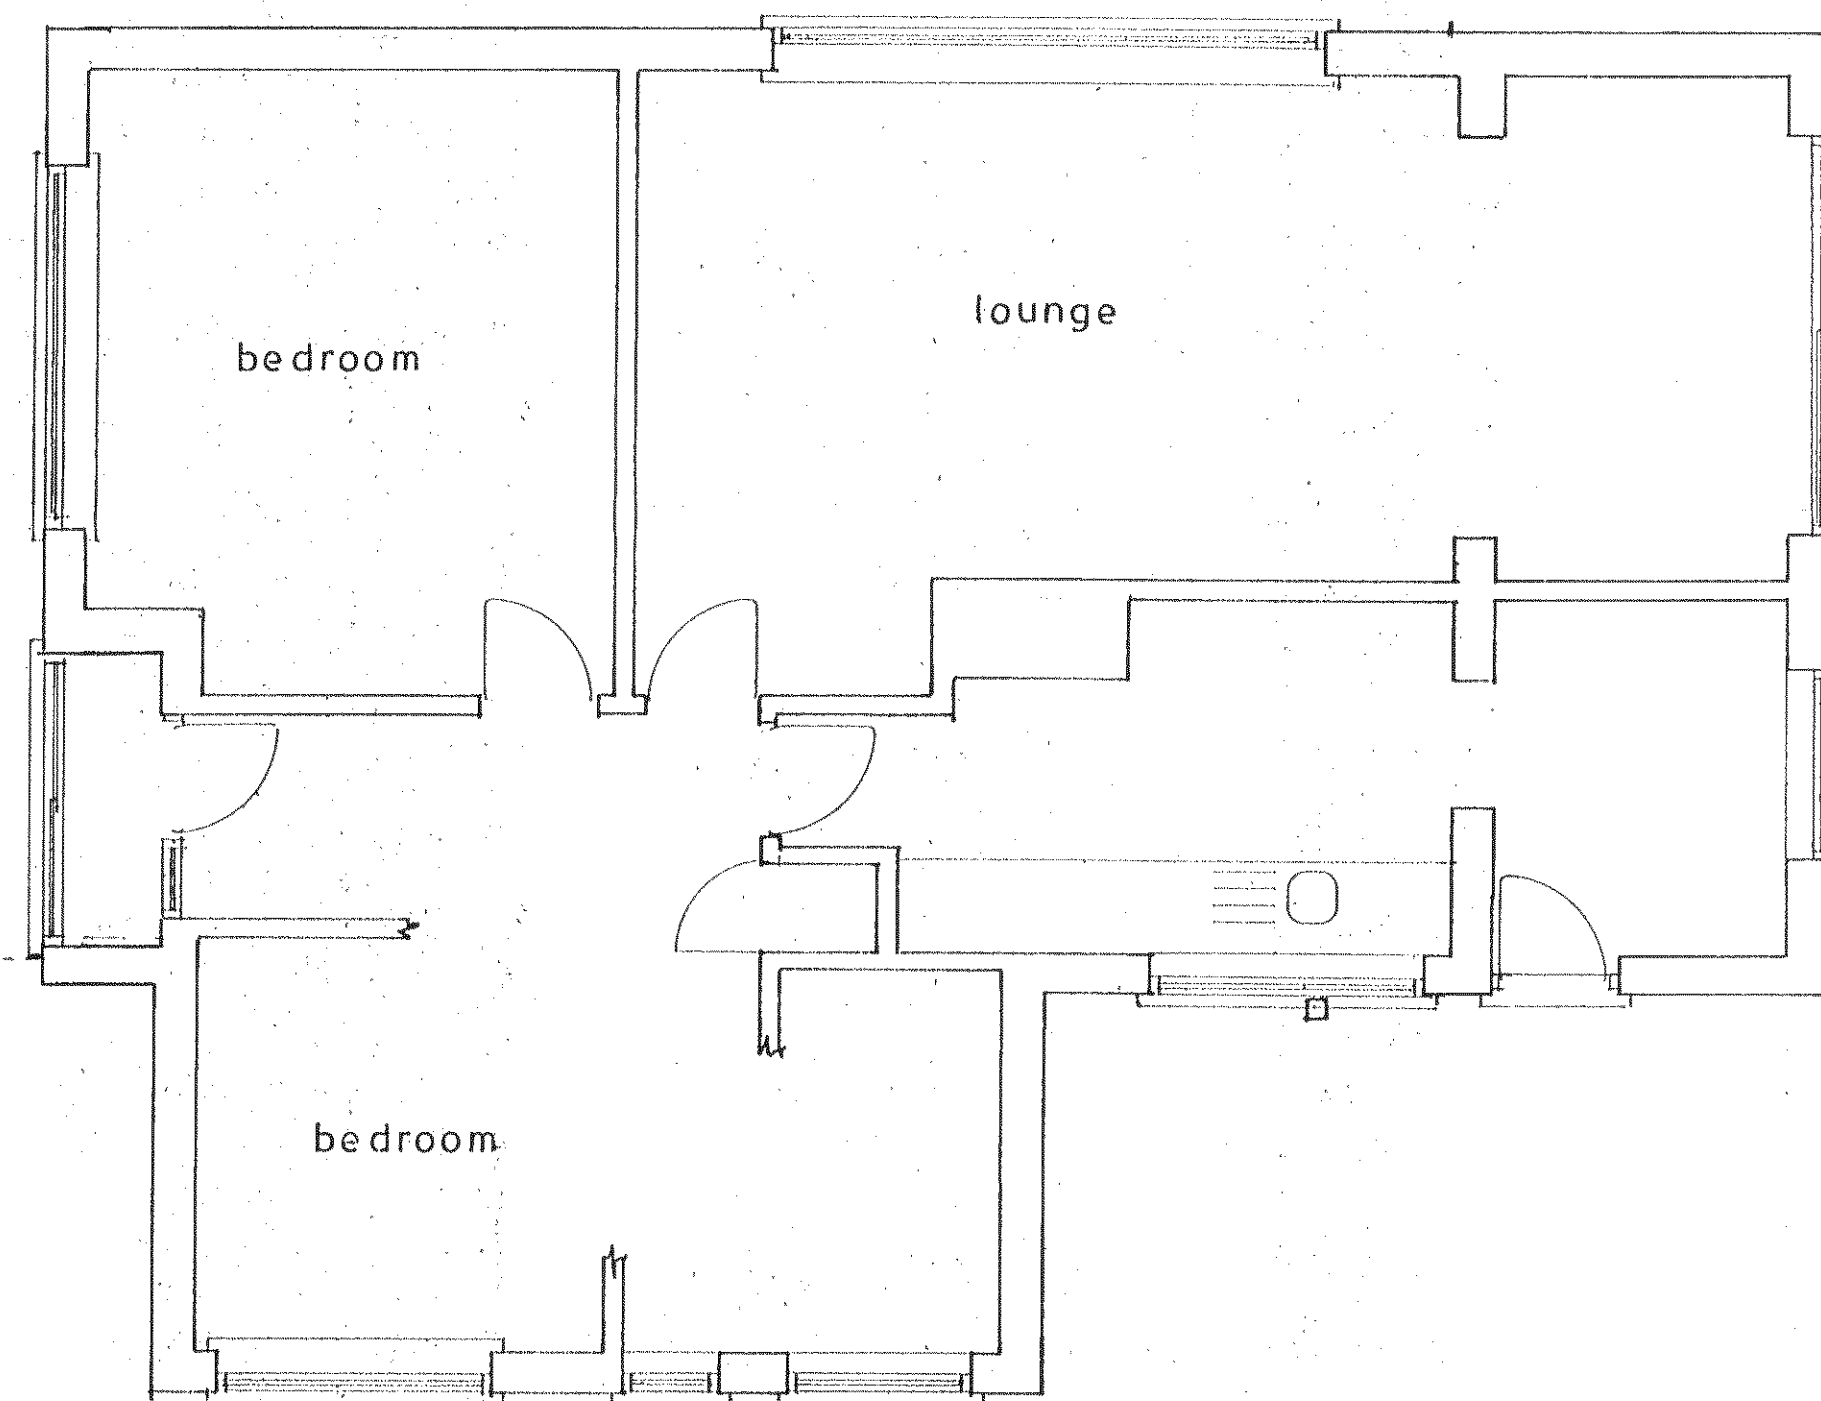

Plan


1 : 50

Existing

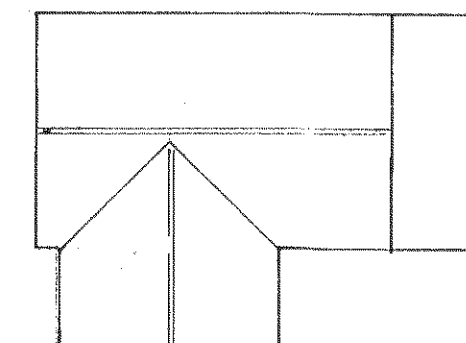

roof plan.

1 : 200

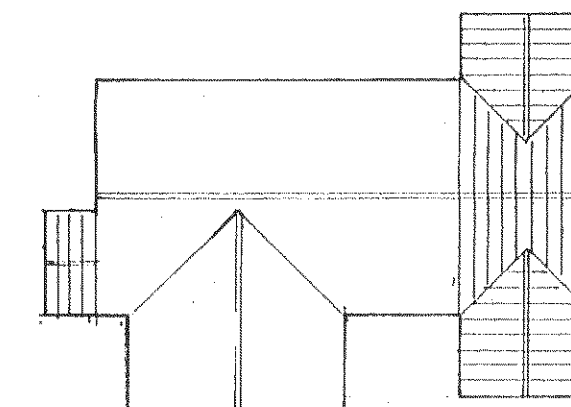

proposed roof plan

PROPOSED SINGLE STOREY EXTENSIONS AT 11, ABBOTSBURY, PAGHAM
FOR MR. & MRS. A. JORDAN.

sheet 3 of 3

Bryan Butcher
Rainbow Cottage
Nyetimber Lane
Bognor Regis PO21 3JX
01243 266871
07973 233442
bryan.butcher@btinternet.com
www.bryanbutcher.com