




NOTE:

13. THIS DRAWING IS FOR PLANNING PURPOSES ONLY.
14. DETAILED SITE INVESTIGATIONS TO BE UNDERTAKEN PRIOR TO ANY WORKS COMMENCING ON SITE
15. NO STRUCTURAL WORKS TO BE UNDERTAKEN WITHOUT ENGINEERS AGREEMENT
16. NO WORKS TO COMMENCE PRIOR TO PLANNING CONSENT AND COMPLIANCE WITH PLANNING CONDITIONS

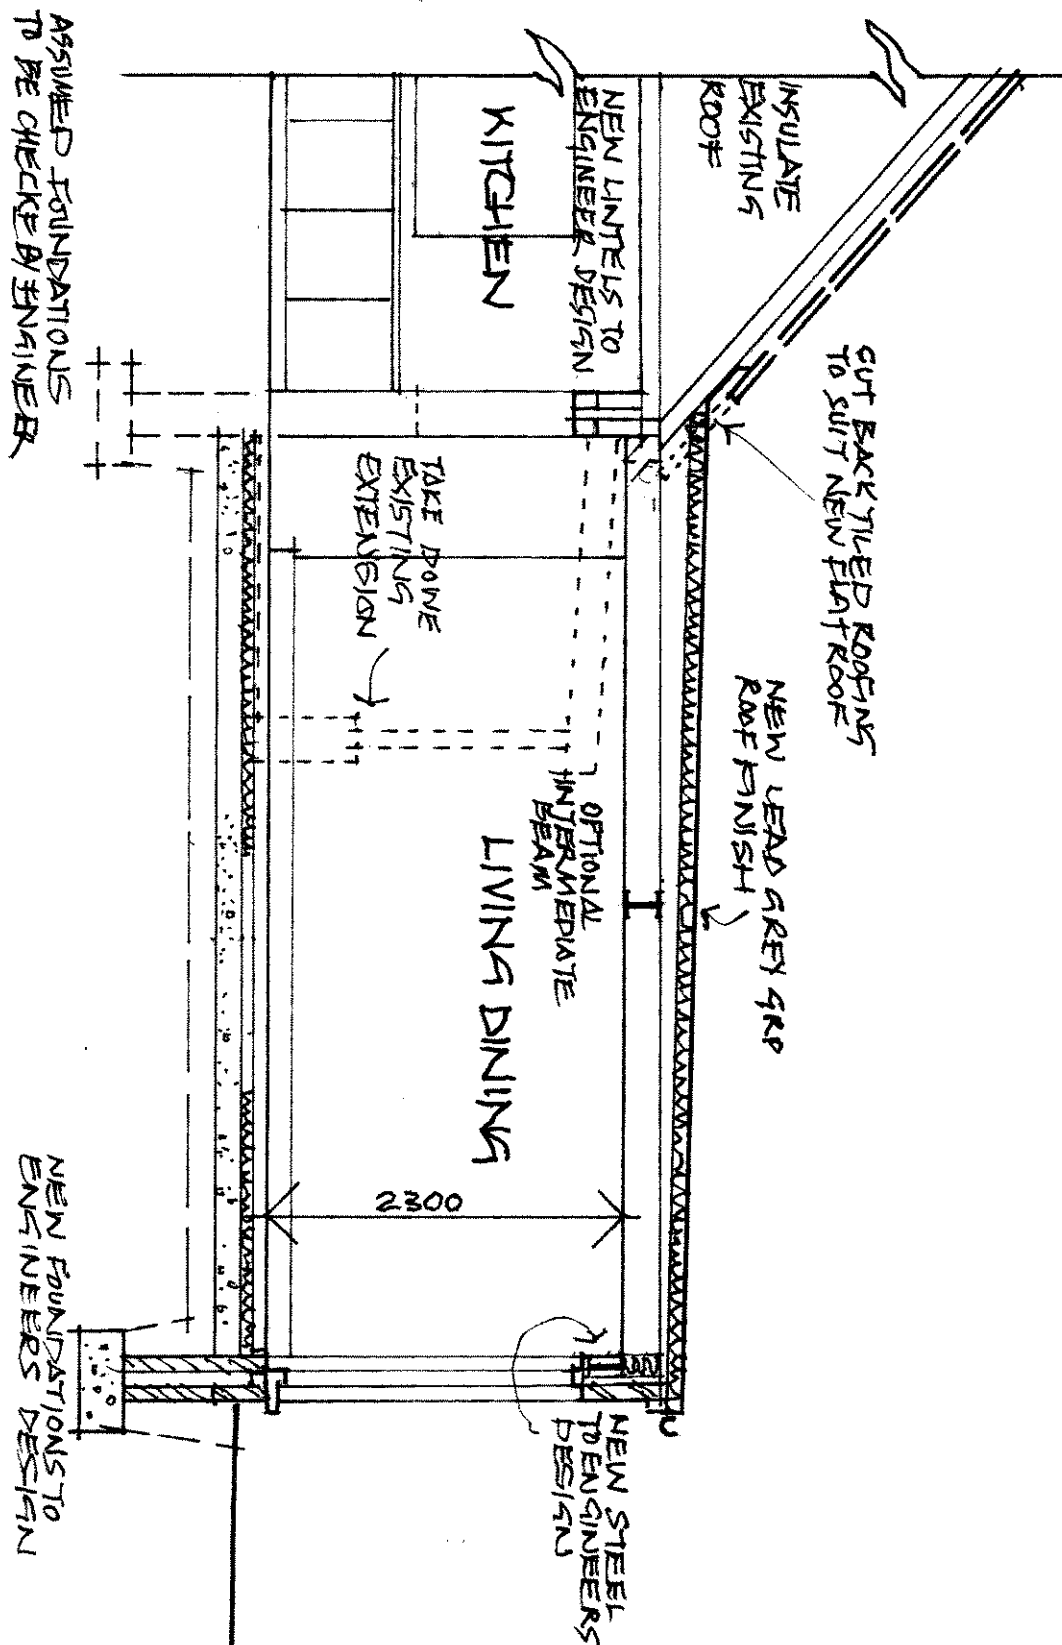

DRAWING:

DIAGRAMMATIC SECTION A-A PROPOSED FOR PLANNING ONLY

Graham Nicolls Limited
 BUILDING DESIGN AND TECHNOLOGY
 grahamnicolls@hotmail.com
 M: 07990 522709

PROJECT: 26 DRIFT ROAD
 DRAWING NUMBER: 010520/TP.04
 SCALE[S]: 1:50 @ A4
 DATE: 28.05.2020