


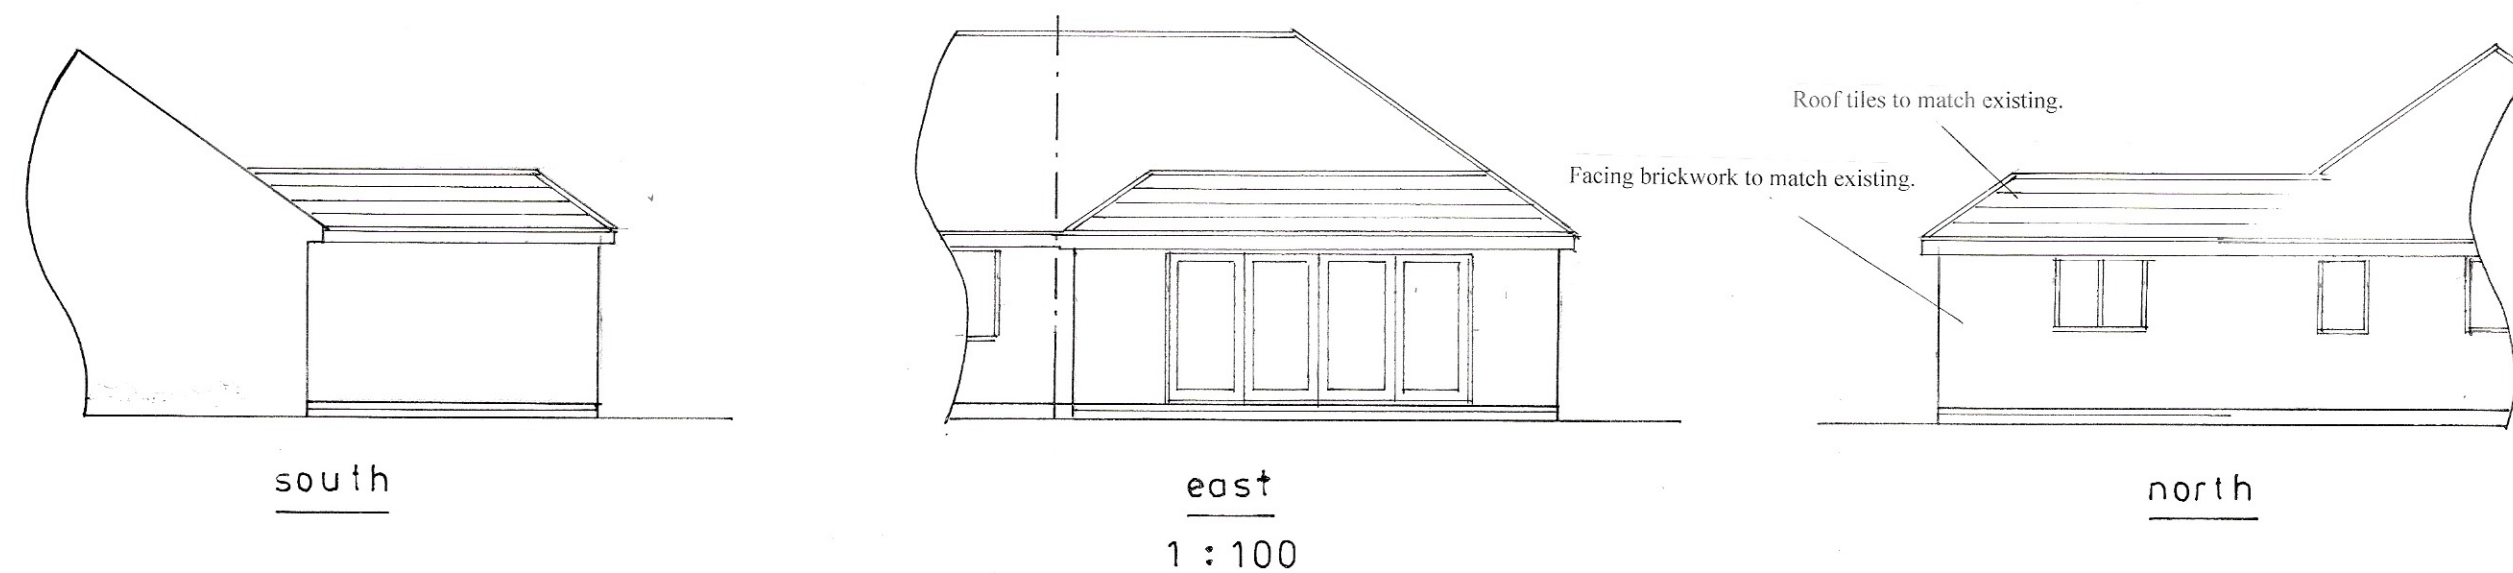

Proposed

PROPOSED SINGLE STOREY EXTENSION AT 41, CARDINALS DRIVE, PAGHAM
FOR MR. T. UTTON AND MRS. J. HADFIELD.

sheet 2 of 4

Bryan Butcher
Rainbow Cottage
Nyetimber Lane
Bognor Regis PO21 3JX
01243 266871
07973 233442
bryan.butcher@btinternet.com
www.bryanbutcher.com