
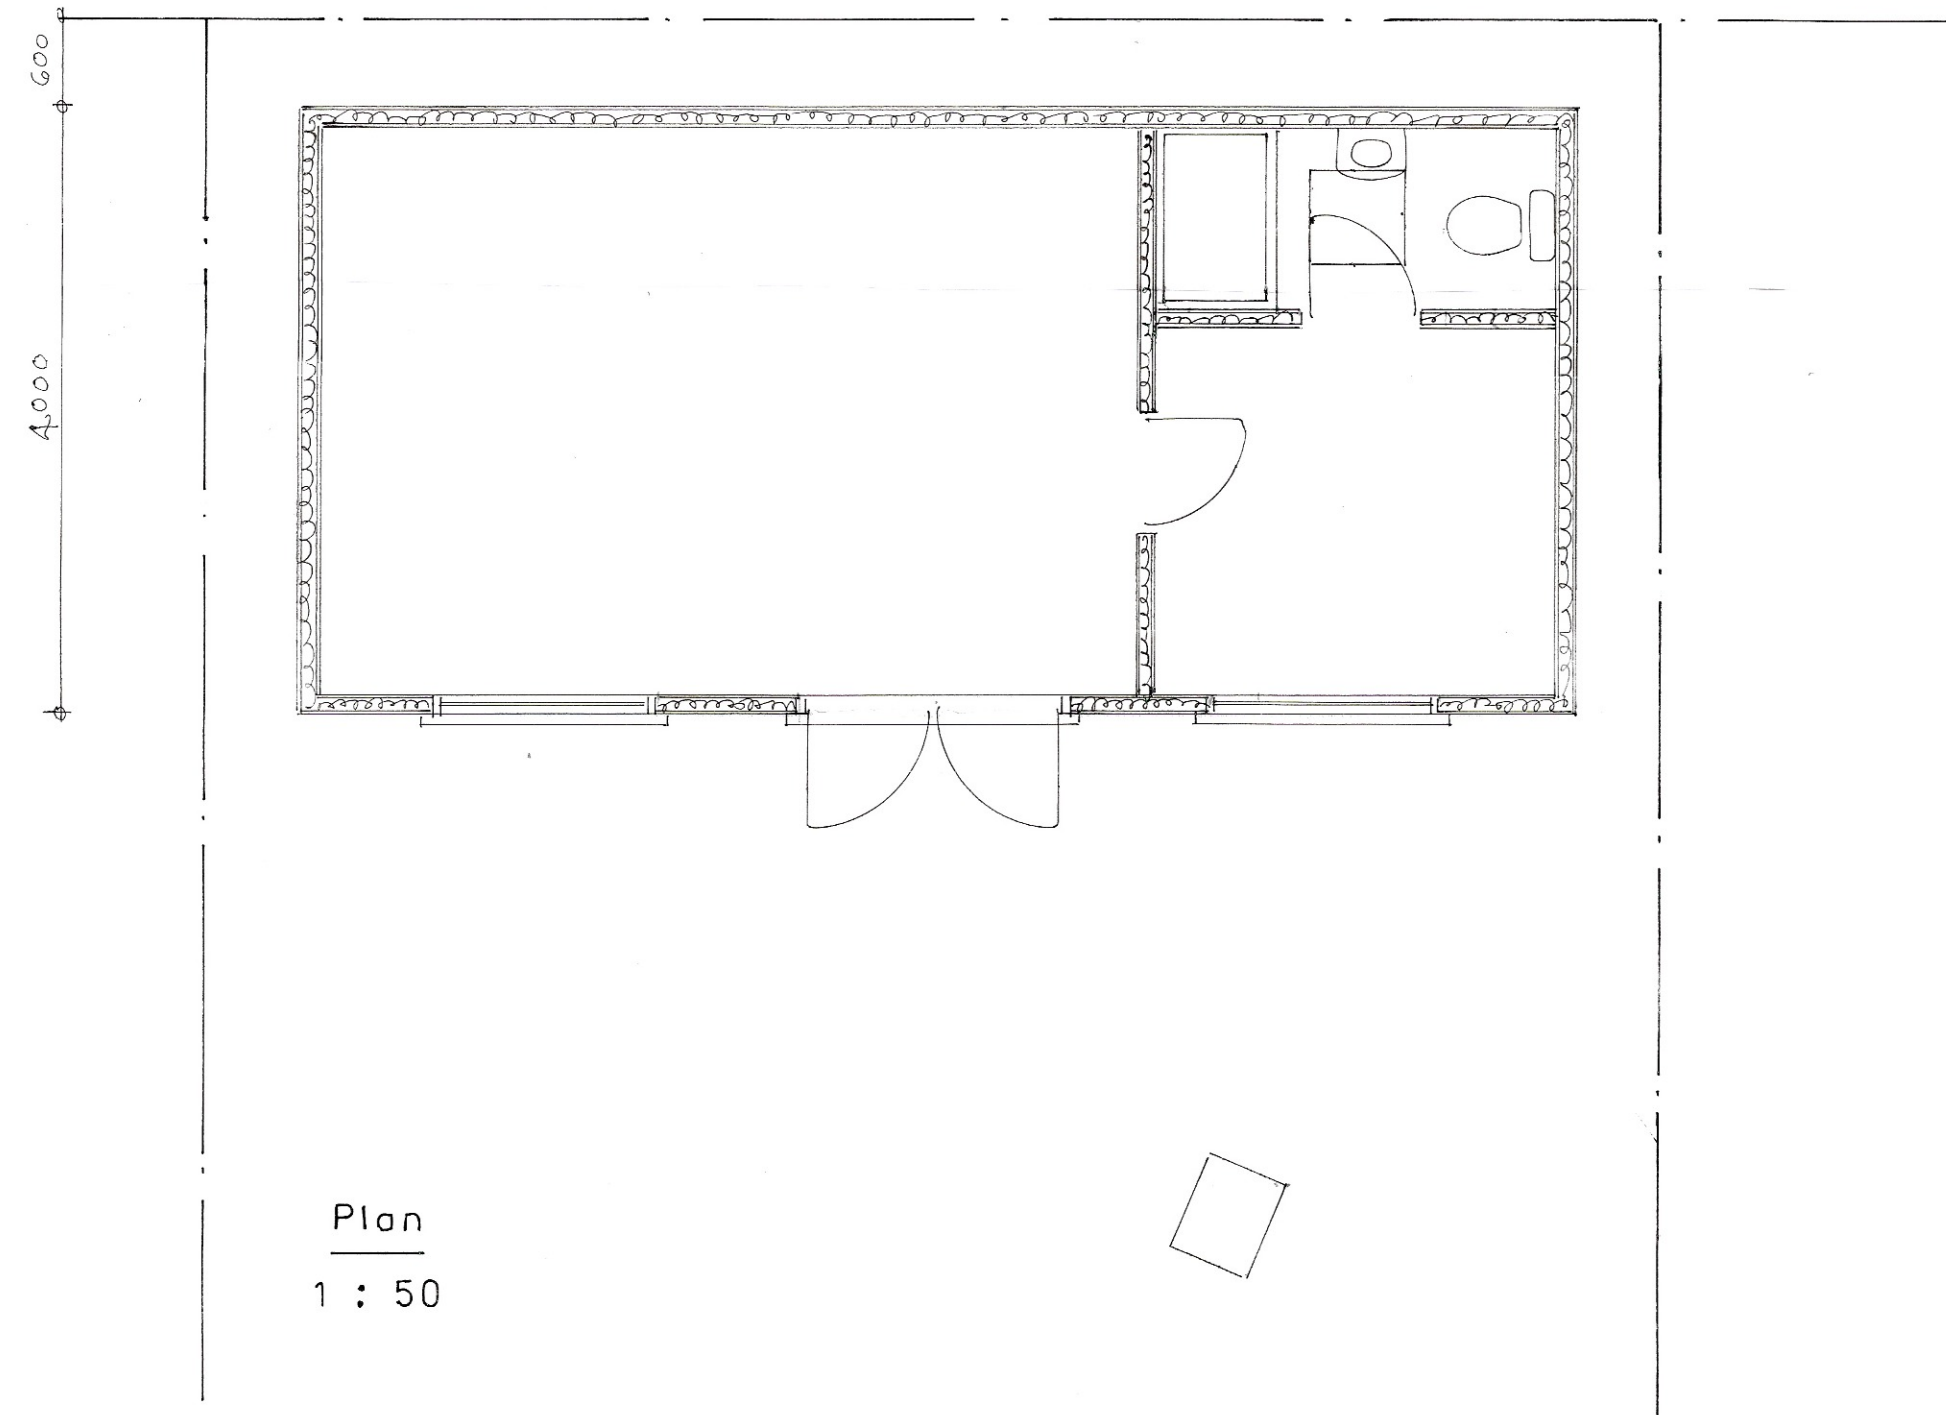


roof plan
1 : 200

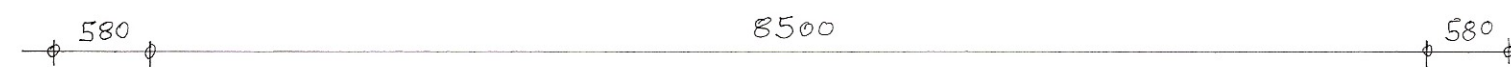

Proposed

PROPOSED DETACHED OUTBUILDING AT 41, CARDINALS DRIVE, PAGHAM
FOR MR.T. UTTON AND MRS.J. HADFIELD.

sheet 3 of 4

Bryan Butcher
Rainbow Cottage
Nyetimber Lane
Bognor Regis PO21 3JX
01243 266871
07973 233442
bryan.butcher@btinternet.com
www.bryanbutcher.com