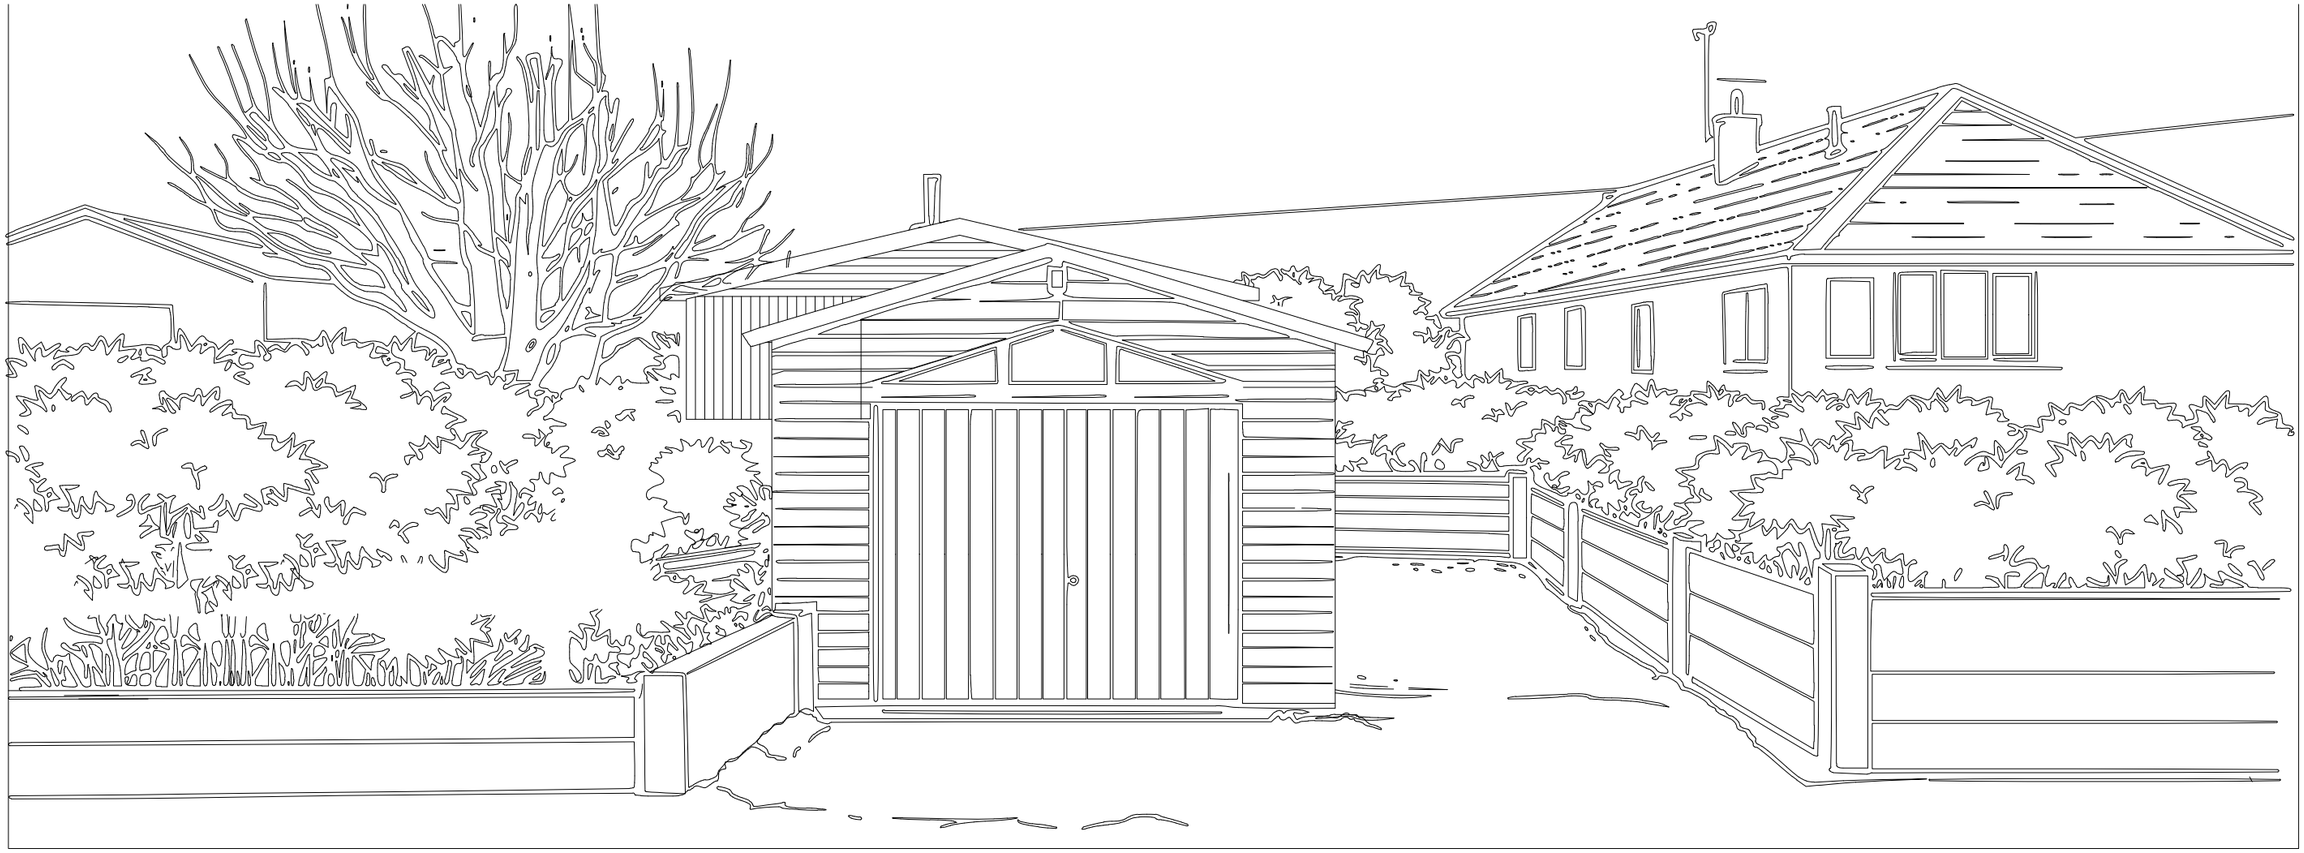

Proposed Street Scene

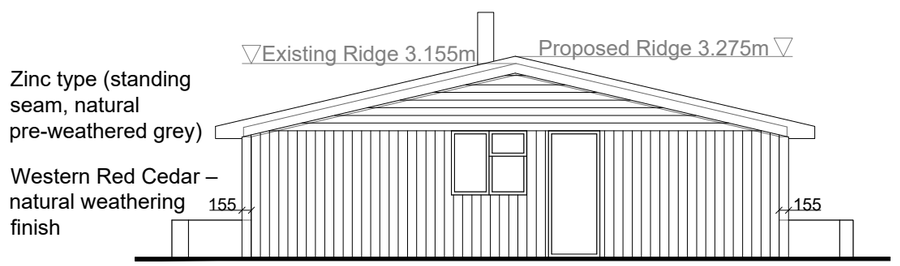

Illustrative elevation
Garage omitted for clarity - demonstrating encapsulation of existing structure within new timber frame envelope

1 0 1 2 3 4 5
Metres

Revisions

PROJECT

50 East Front Road
Pagham

DRAWING

Street scene and inset
Proposed

Scale	Date	Drg No
1:100@A3	March 2026	EF_P_03
Drawn by		Revision
RS		

RS Architectural Designs

© Copyright