



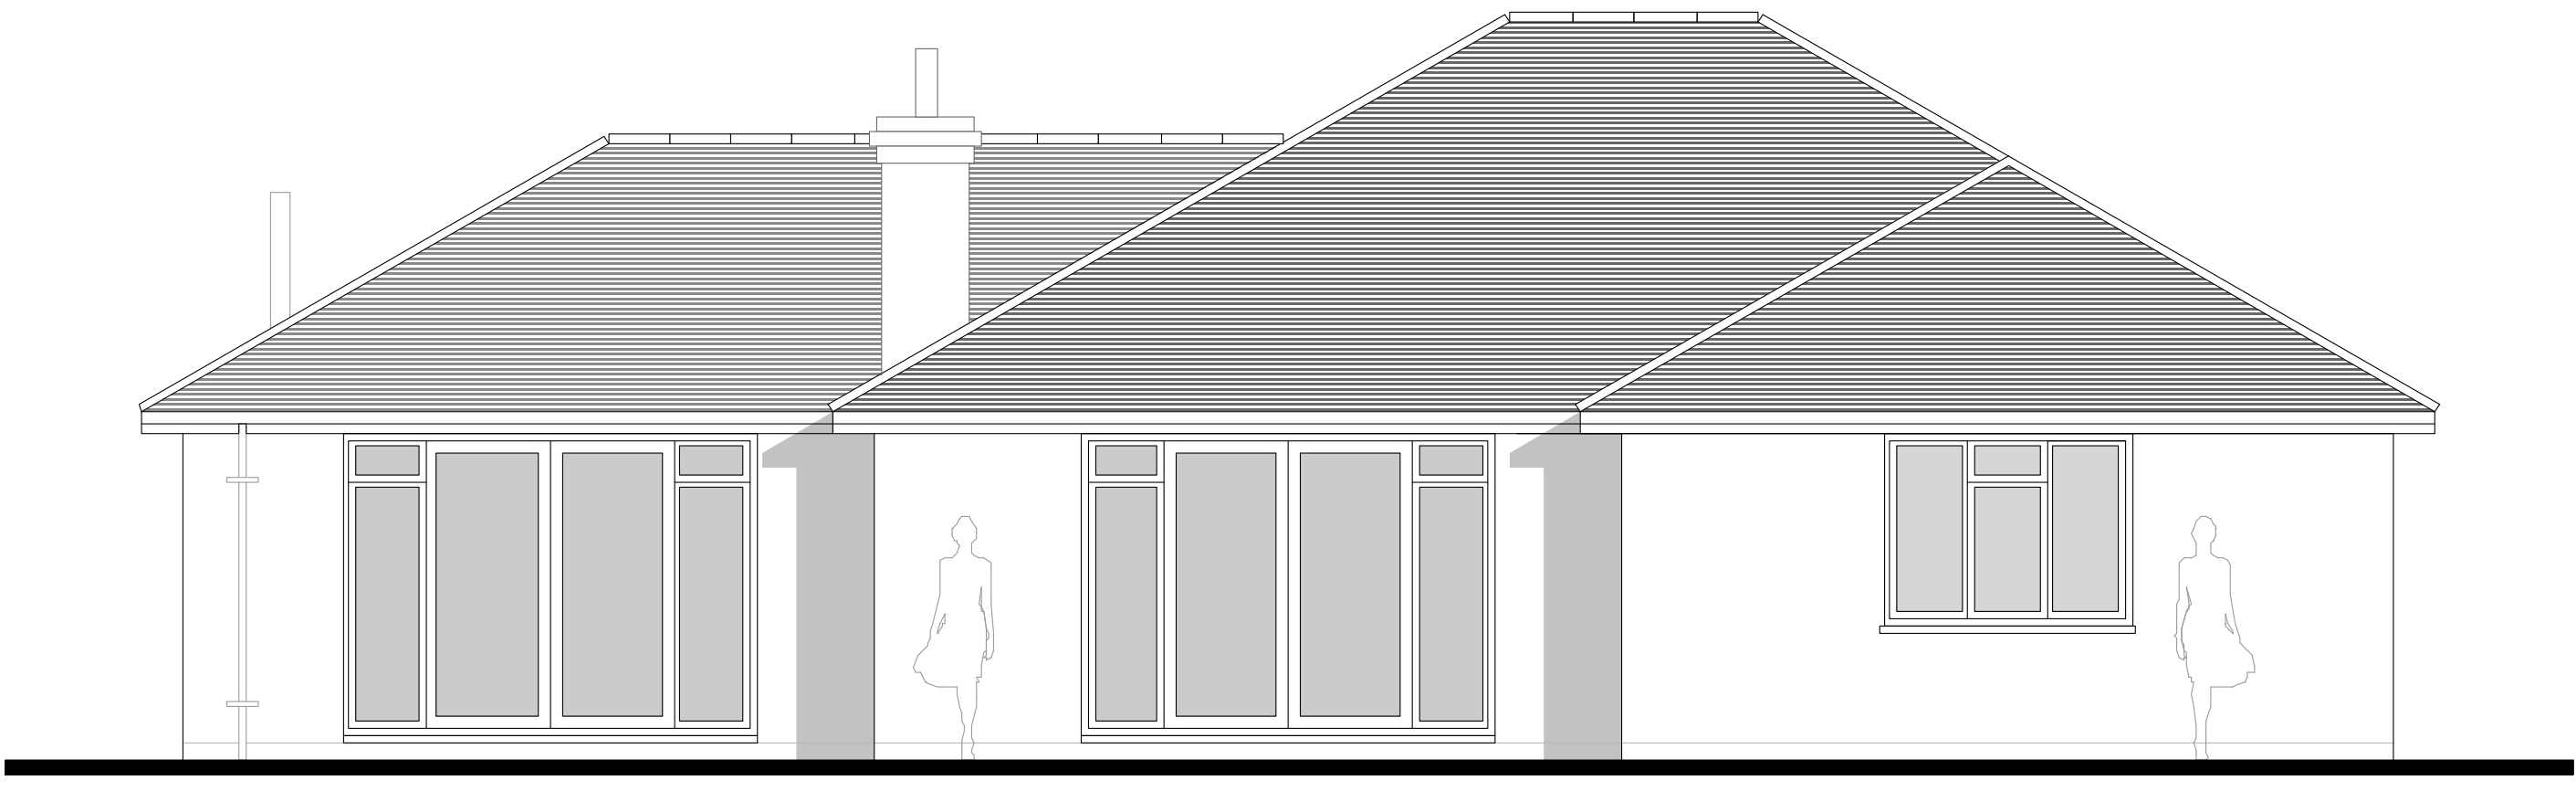


Proposed SOUTH EAST (Front) Elevation at 1:50 scale

5000
PROPOSED EXTENSION

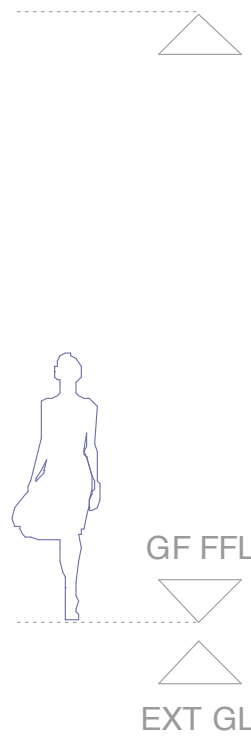


Proposed NORTH WEST (Rear) Elevation at 1:50 scale


PROPOSED EXTENSION

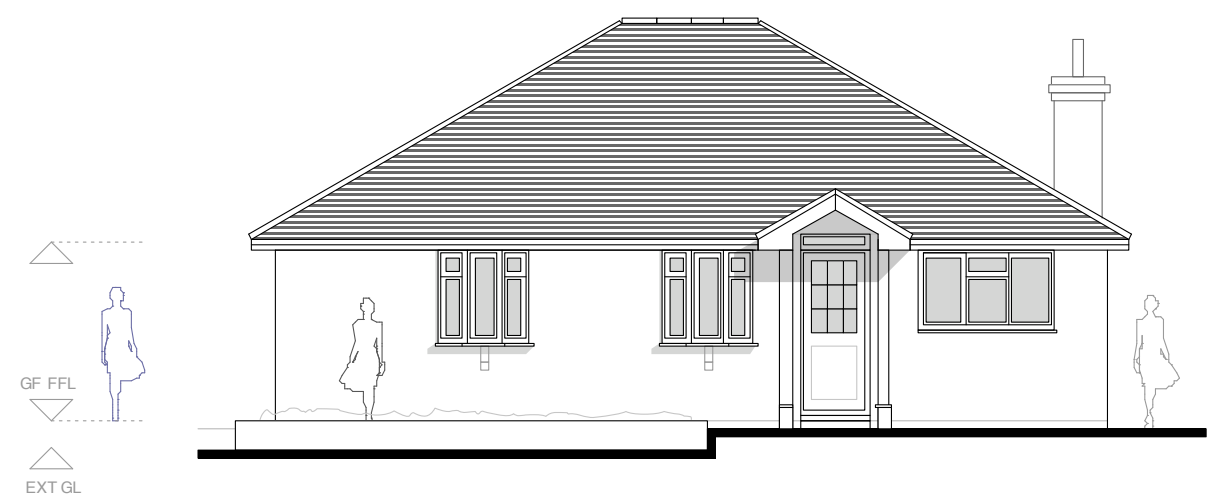


Existing SOUTH EAST (Front) Elevation at 1:100 scale

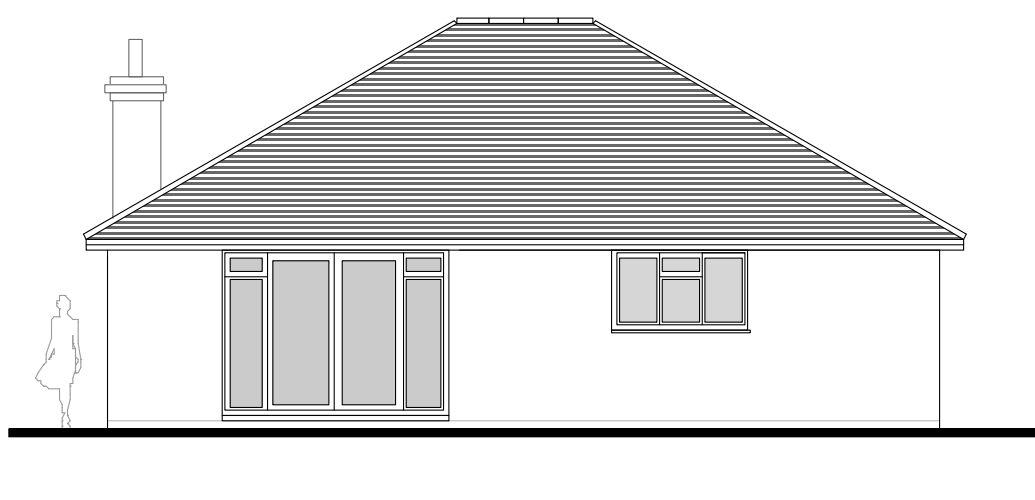

Existing NORTH WEST (Rear) Elevation at 1:100 scale

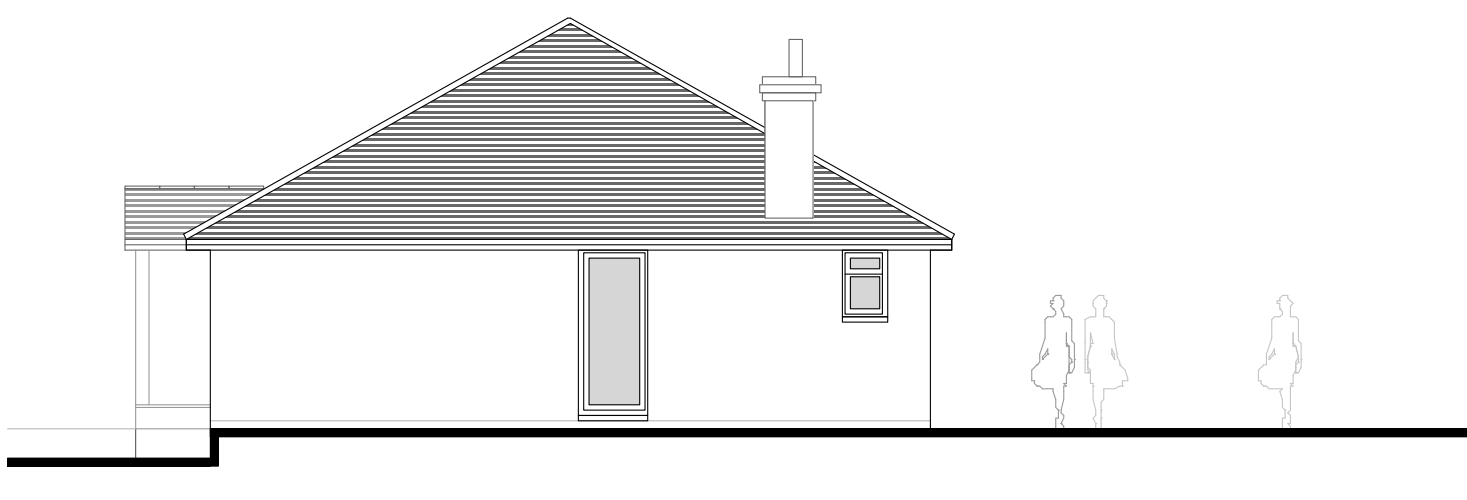


Existing NORTH EAST (Side) Elevation at 1:100 scale

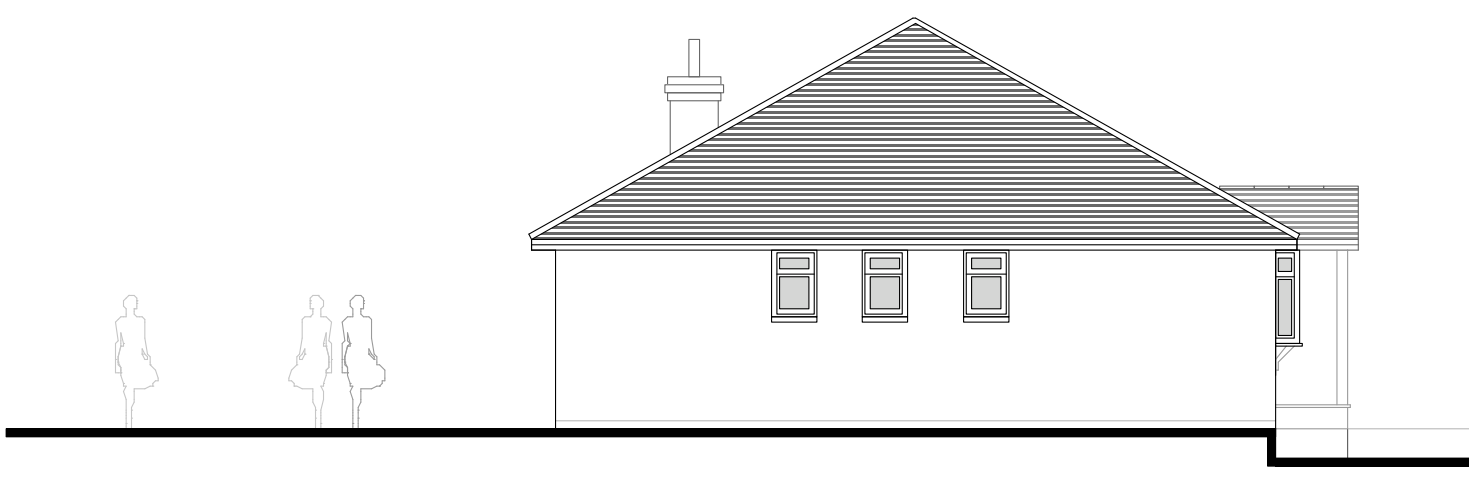


Existing SOUTH WEST (Side) Elevation at 1:100 scale




Proposed Ground Floor Plan at 1:50 scale

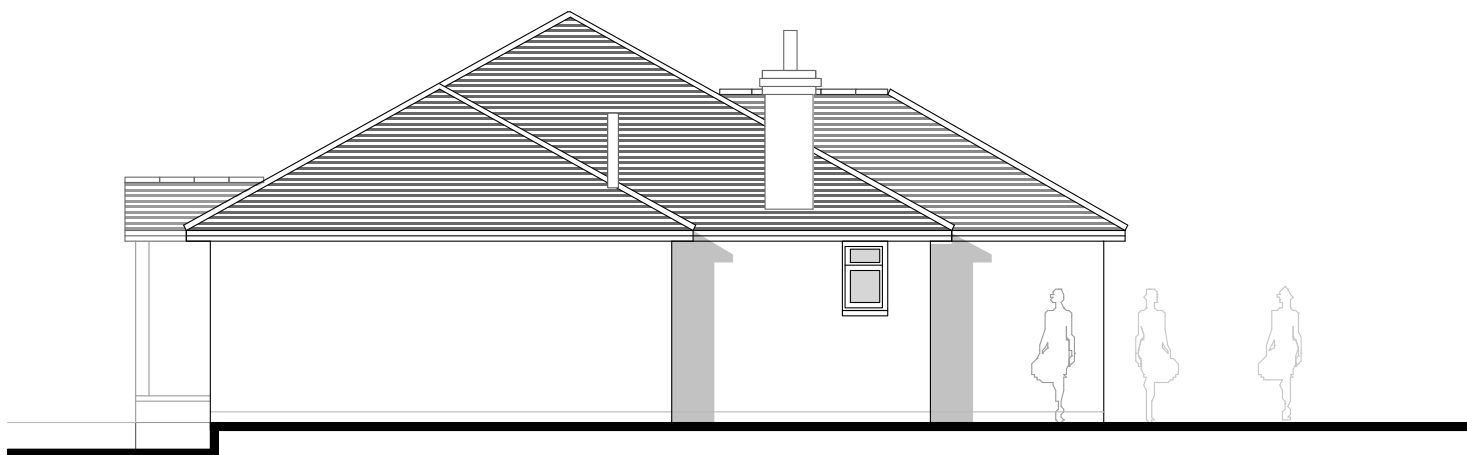


Proposed NORTH EAST (Side) Elevation at 1:100 scale

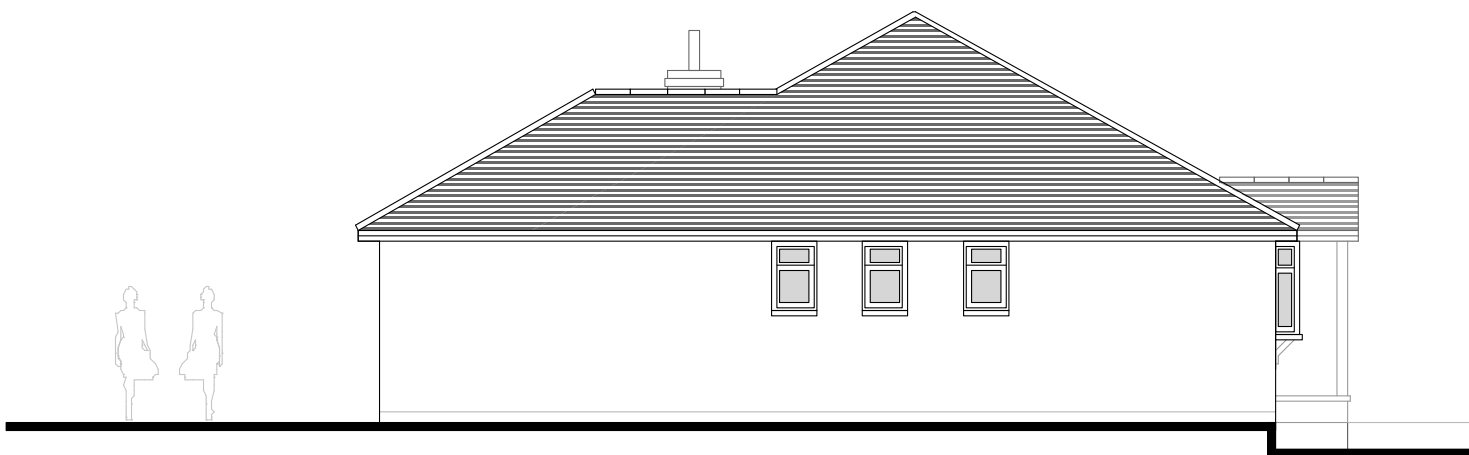

Proposed SOUTH WEST (Side) Elevation at 1:100 scale

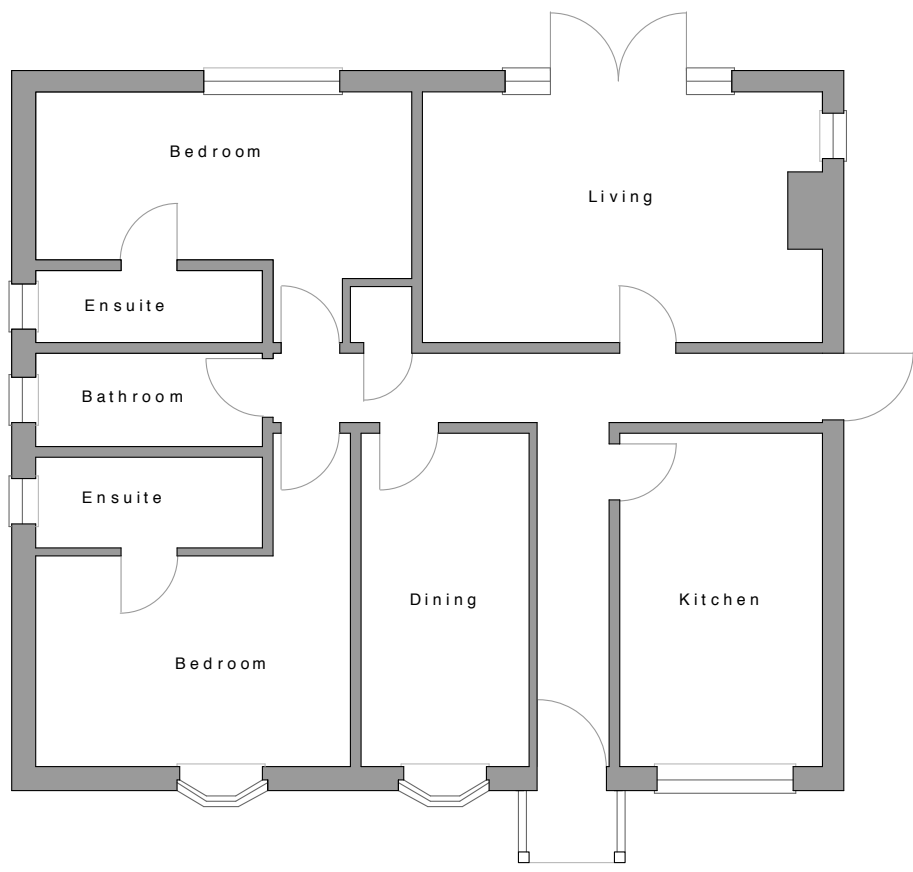

Existing Ground Floor Plan at 1:100 scale

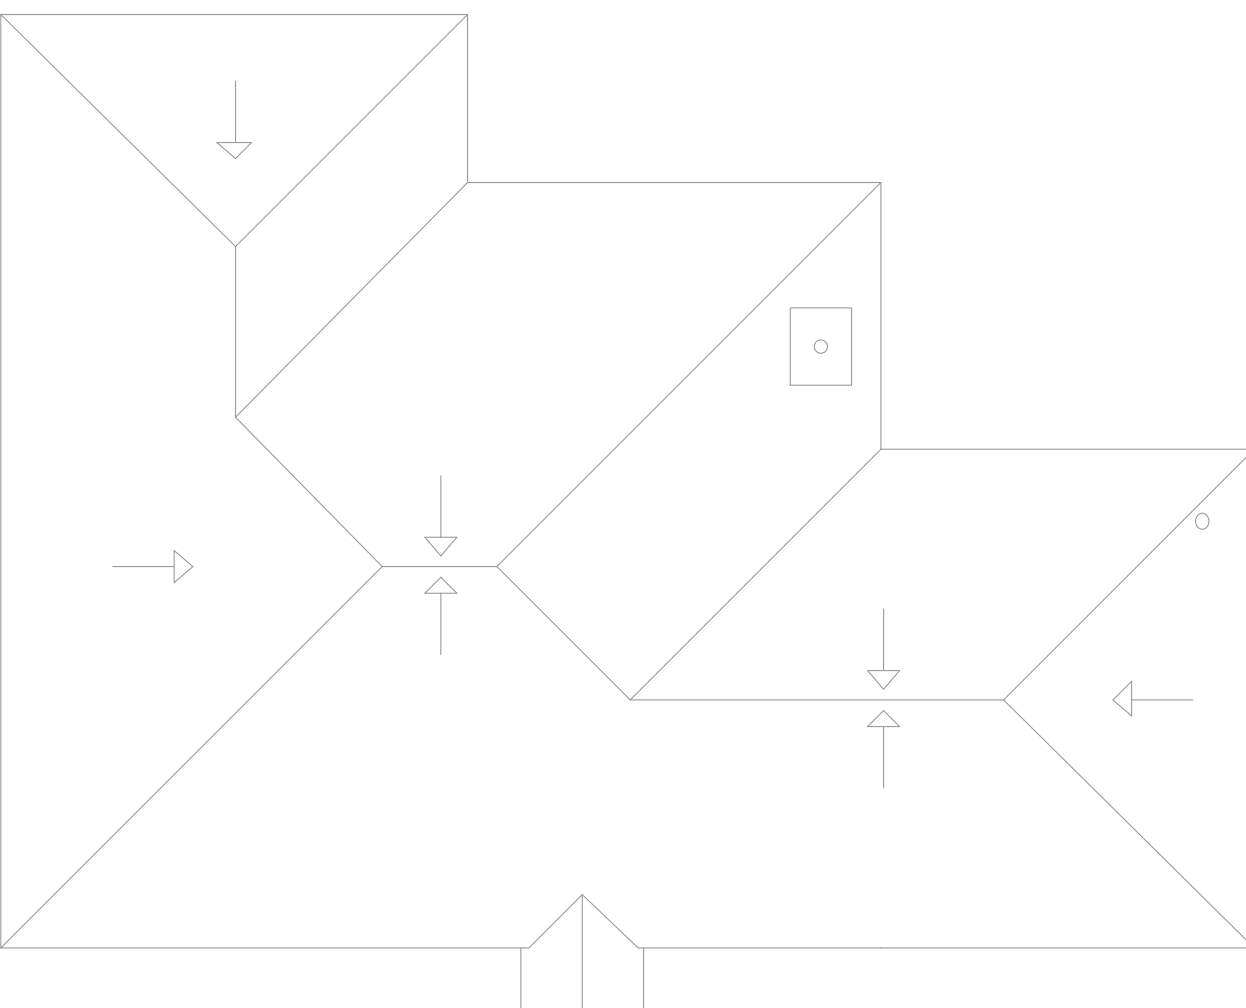

Proposed Roof Plan at 1:100 scale

CLIENT	Mrs H Girling	1. DRAWINGS ARE NOT TO BE SCALED EXCEPT FOR PLANNING PURPOSES. 2. SCALE BAR FOR PLANNING PURPOSES ONLY. 3. ROOM DIMENSIONS WHERE SHOWN ARE APPROXIMATE. 4. ALL DIMENSIONS TO BE CONTRACTOR-CHECKED ON SITE BEFORE USE. 5. PROPOSED DRAWINGS ARE SUBJECT TO LOCAL AUTHORITY PLANNING / LBC & BUILDING REGULATIONS APPROVAL. 6. ALL DIMENSIONS MUST BE CHECKED AND CONFIRMED BY CONTRACTOR PRIOR TO ANY CONSTRUCTION WORK TAKING PLACE. 7. THESE ARE NOT SURVEY DRAWINGS. 8. DRAWINGS REMAIN COPYRIGHT OF CORINTHIAN ARCHITECTURAL DESIGN AND CANNOT BE REPRODUCED OR USED BY ANOTHER PARTY WITHOUT PRIOR WRITTEN CONSENT.
SITE	8 Well Road, Pagham, West Sussex	
PROJECT	Proposed Extensions & Alterations	
DRAWING	001 Proposed Scheme	
DATE	22 05 15	
AUTHOR	AH	
STATUS	DRAFT ONLY	
SCALE	1:50 / 100 @ A1	
0m1m2m3m SCALE BAR @ 1: 100		CORINTHIAN ARCHITECTURAL DESIGN 8 Davys Court, Funtlington, Chichester, West Sussex. PO18 9LG 01243 576 078 > contact@corinthianad.co.uk > www.corinthianad.co.uk