




© Crown Copyright and database rights 2015 Ordnance Survey 100048957. The representation of road, track or path is no evidence of a boundary or right of way. The representation of features as lines is no evidence of a property boundary.

Supplied by: www.ukmapcentre.com
Serial Number: 71611
Centre Coordinates: 488821,97267
Production Date: 05 Jun 2015 09:05

8 WELL ROAD, BOGNOR REGIS, PO21 4SR

Location Plan at 1:1250 scale

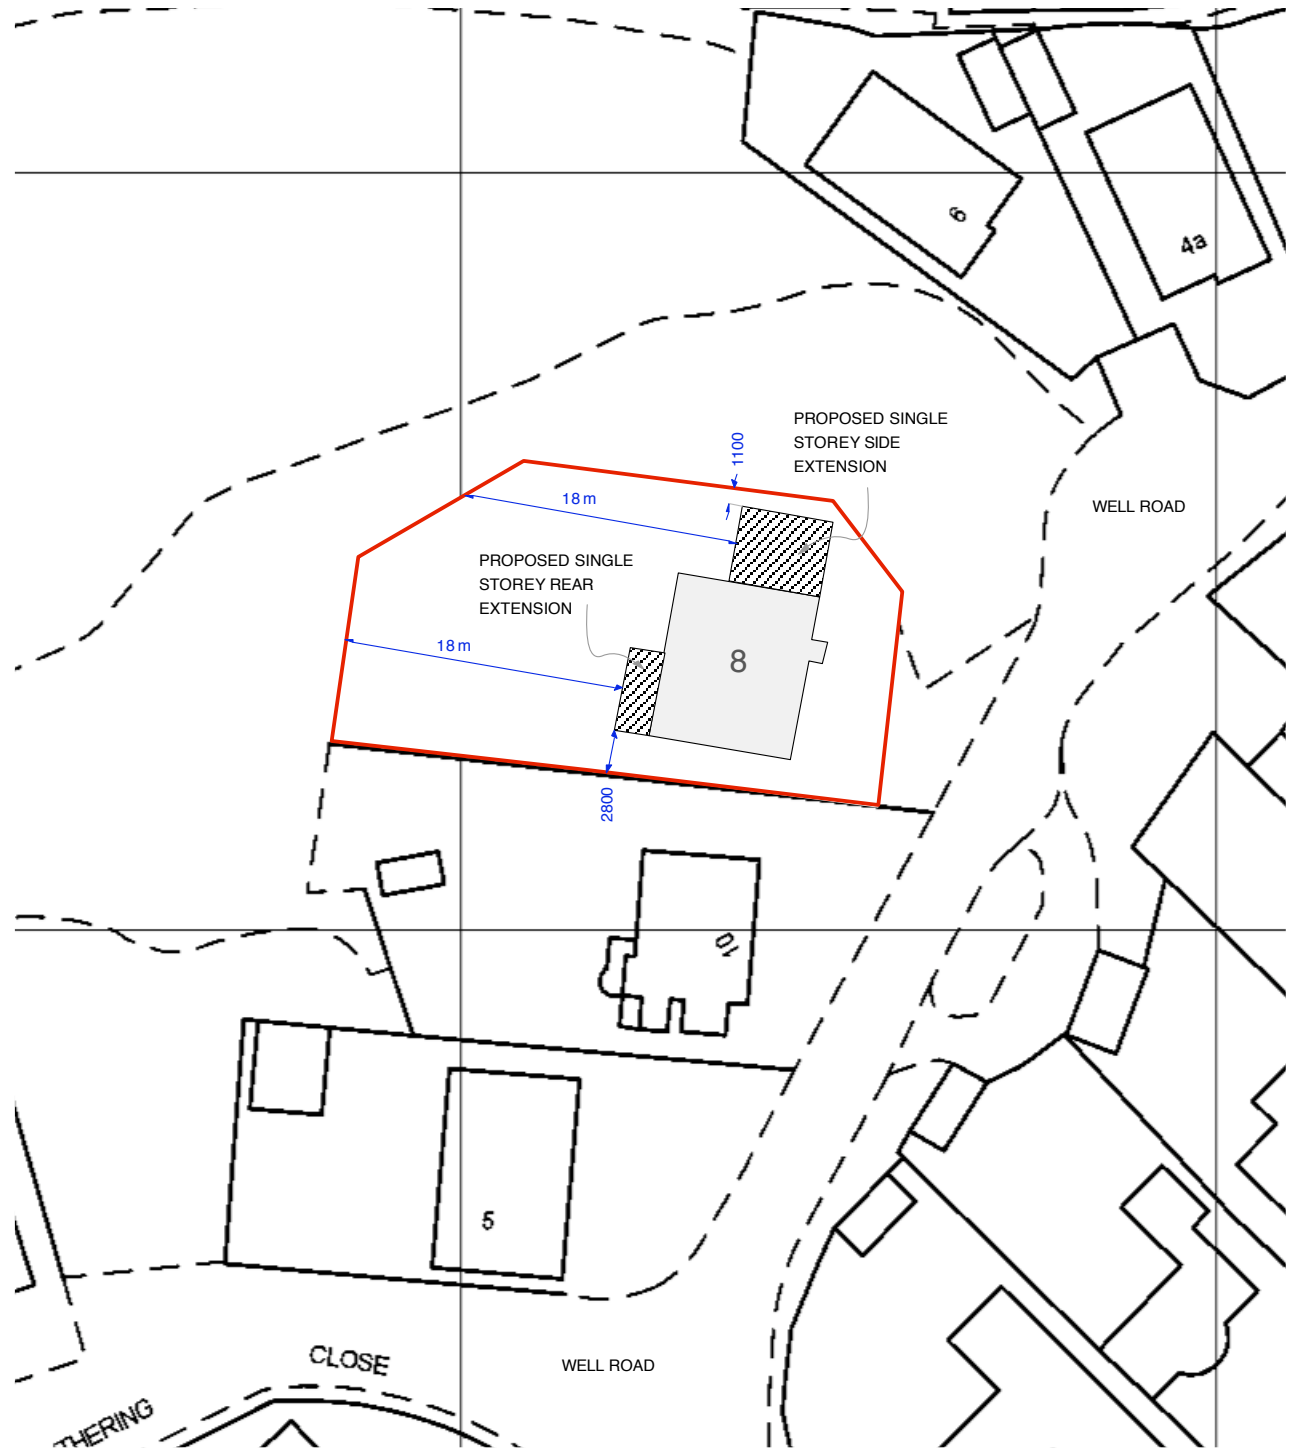

0m 5m 10m 15m
SCALE BAR @ 1: 500

Site Plan at 1:500 scale