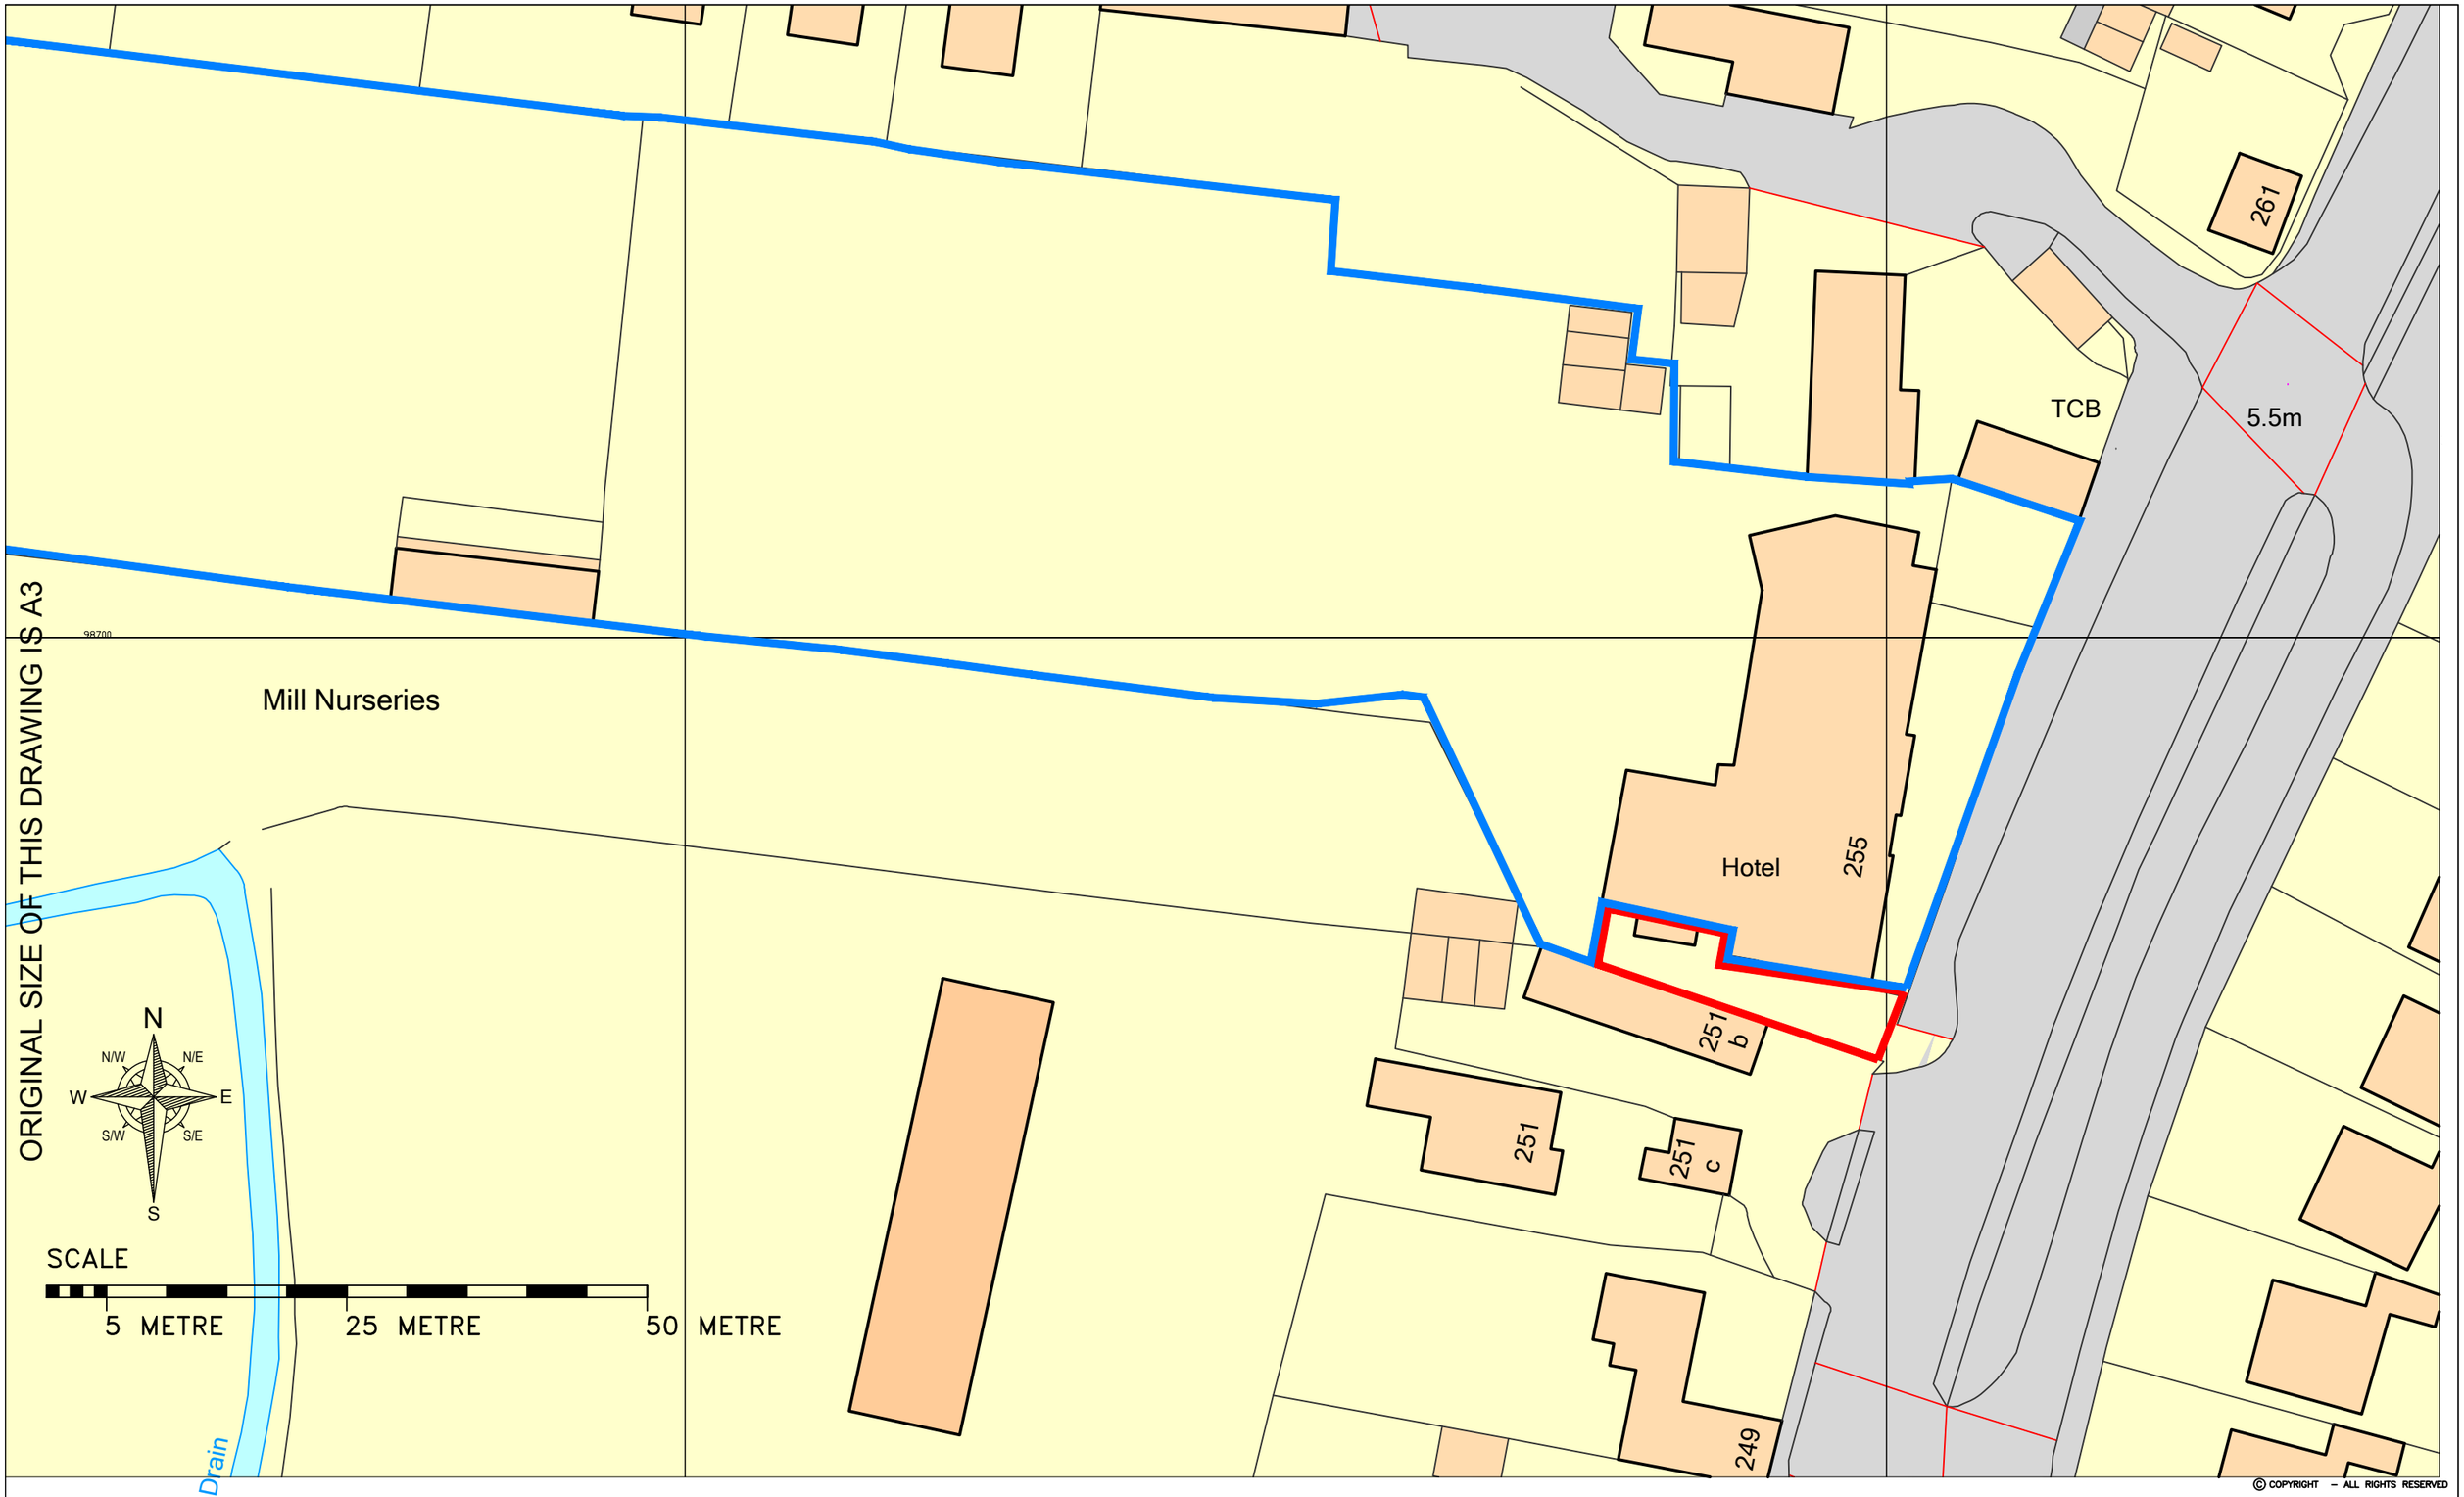

© COPYRIGHT – ALL RIGHTS RESERVED

REV.	DATE	REVISIONS
A	24.06.19	Undated drawing Title

NOTES: 1. DO NOT SCALE FROM THIS DRAWING. 2. ALL DIMENSIONS AND LEVELS TO BE CHECKED ON SITE BEFORE CARRYING OUT WORK. 3. ALL DISCREPANCIES TO BE REPORTED TO THE ARCHITECT BEFORE CARRYING OUT WORK. 4. READ WITH OTHER CONTRACT DOCUMENTS 5.IF IN DOUBT ASK. COPY RIGHT & OWNERSHIP OF THIS DRAWING AND THE DESIGN OF THE BUILDING SHOWN ON THIS DRAWING IS VESTED IN THE ARCHITECTS WHOSE PRIOR WRITTEN CONSENT IS REQUIRED FOR ITS USE, REPRODUCTION OR FOR COPYING TO ANY THIRD PARTY.

E-mail michael@admarchitects.co.uk
web site www.admarchitects.co.uk

PROJECT
Inglenook

CLIENT
Honour

DRAWING TITLE
Block Plan as Existing

COMPUTER FILE NAME DWG.DWG
ORIGINAL SIZE OF THIS DRAWING IS A3

DRAWN	CHECKED	DATE	SCALE – AS SCALE RODS	DRAWING NUMBER: PROJECT NUMBER	ACTUAL DRAWING NUMBER	REVISION
BD	MB	May 2019	1:500	1594	33	A

TRINITY, STRETTINGTON, CHICHESTER, WEST SUSSEX, PO18 OLA, UNITED KINGDOM. TEL. 01243 771166

ARCHITECTS
DESIGN
&
MANAGEMENT

ARUN DISTRICT COUNCIL P/53/19/L