




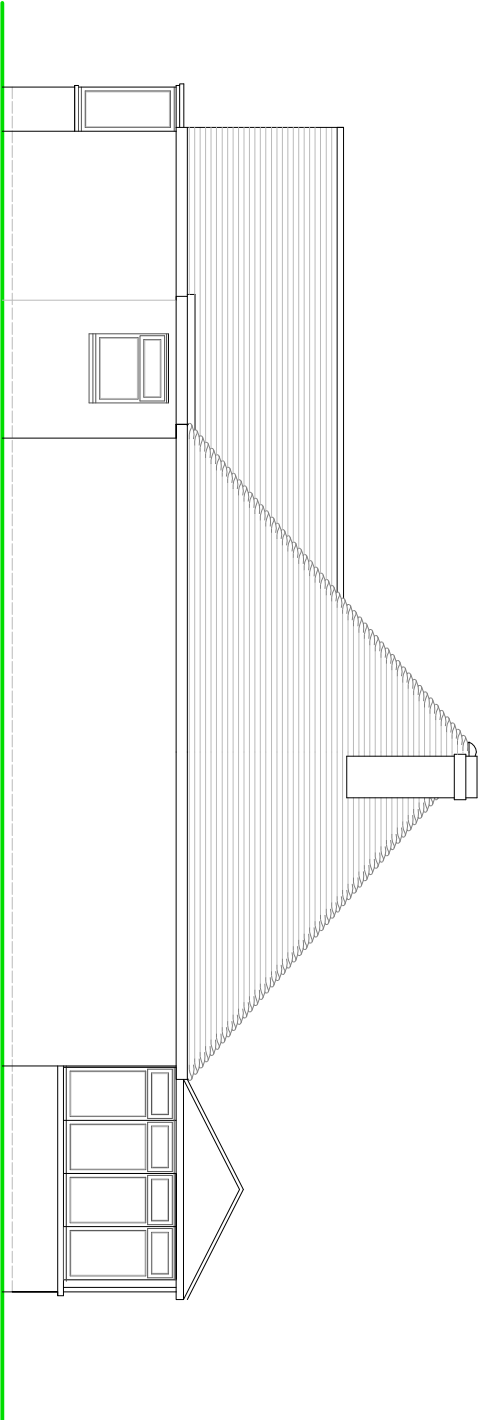


SIDE ELEVATION

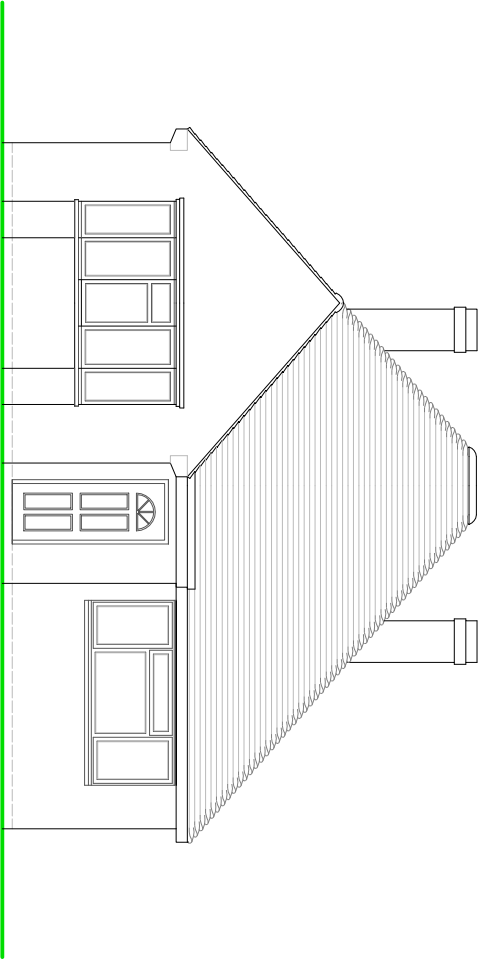

FRONT ELEVATION

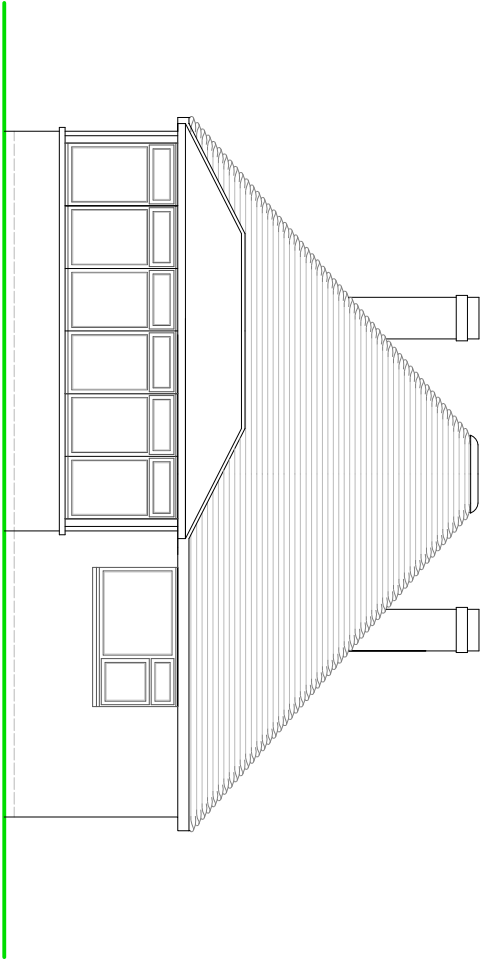

REAR ELEVATION

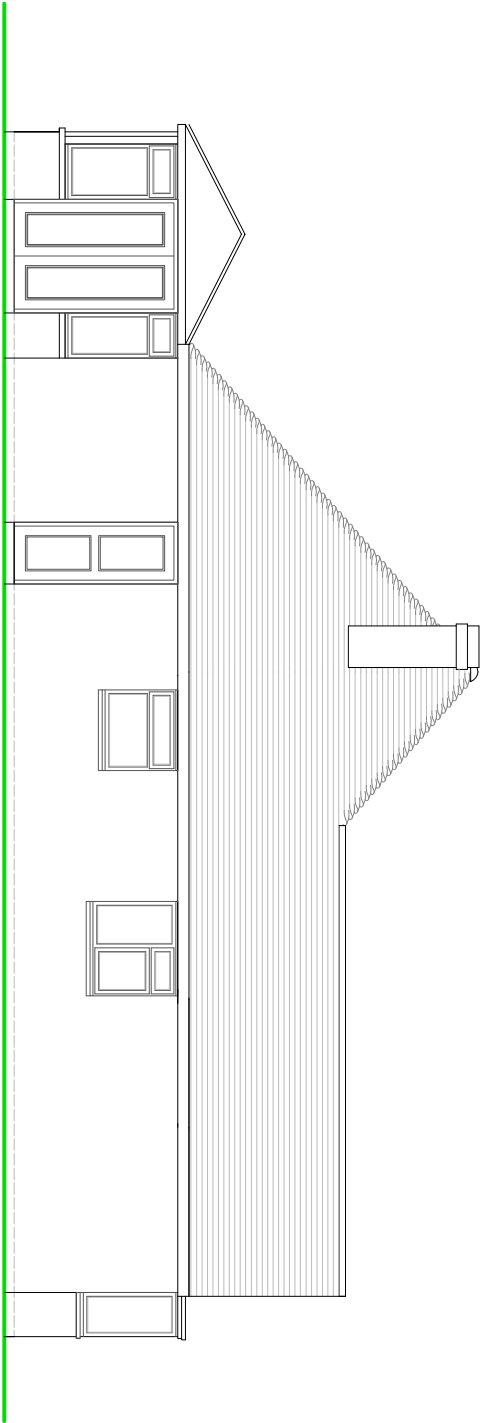


SIDE ELEVATION

NOTES

ROOF - Plain concrete tiles to pitched roof.

WALLS - Face brickwork.

WINDOWS/DOORS - White framed PVC double glazed units.

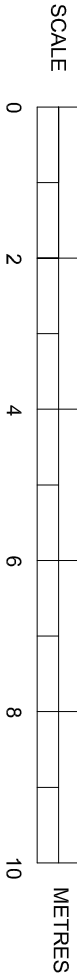

EXISTING ELEVATIONS

SUSSEX BUILDING CONSULTANCY LIMITED

48 ST THOMAS DRIVE, PAGHAM,
BOGNOR REGIS, WEST SUSSEX.

SCALE - 1/100 REV - DATE - 01/06/2020

LABC partner

3 NORRICOPE ROAD
PO21 9LZ
TEL - (01243) 981379