



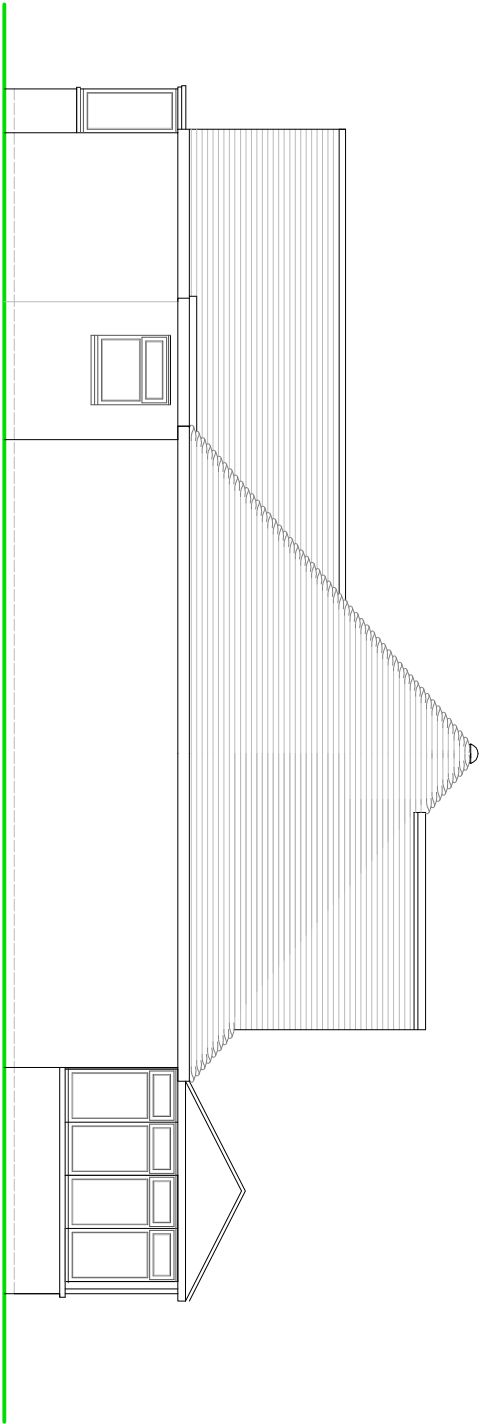

SIDE ELEVATION

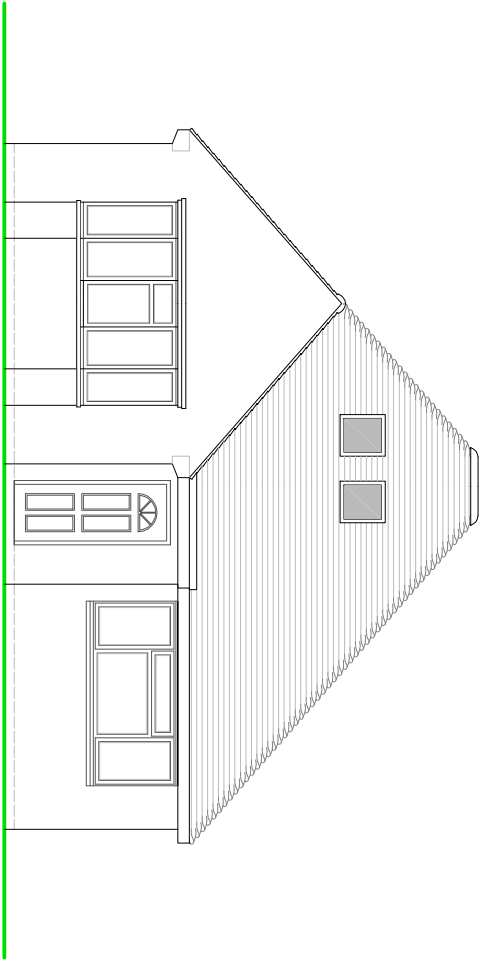


FRONT ELEVATION

NOTES


ROOF - Plain concrete tiles to pitched roof to match.

WALLS - Plain tile hanging to rear dormer wall.


WINDOWS/DOORS - White framed PVC double glazed units.

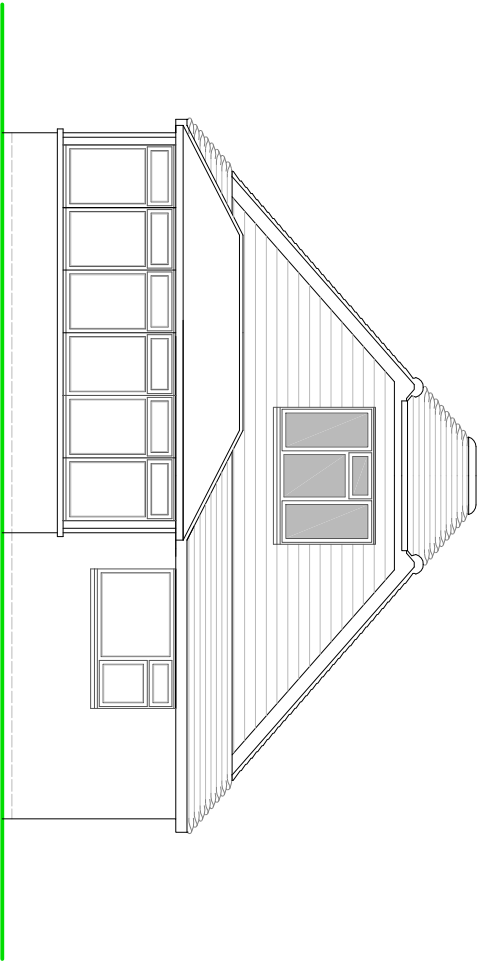

REAR ELEVATION

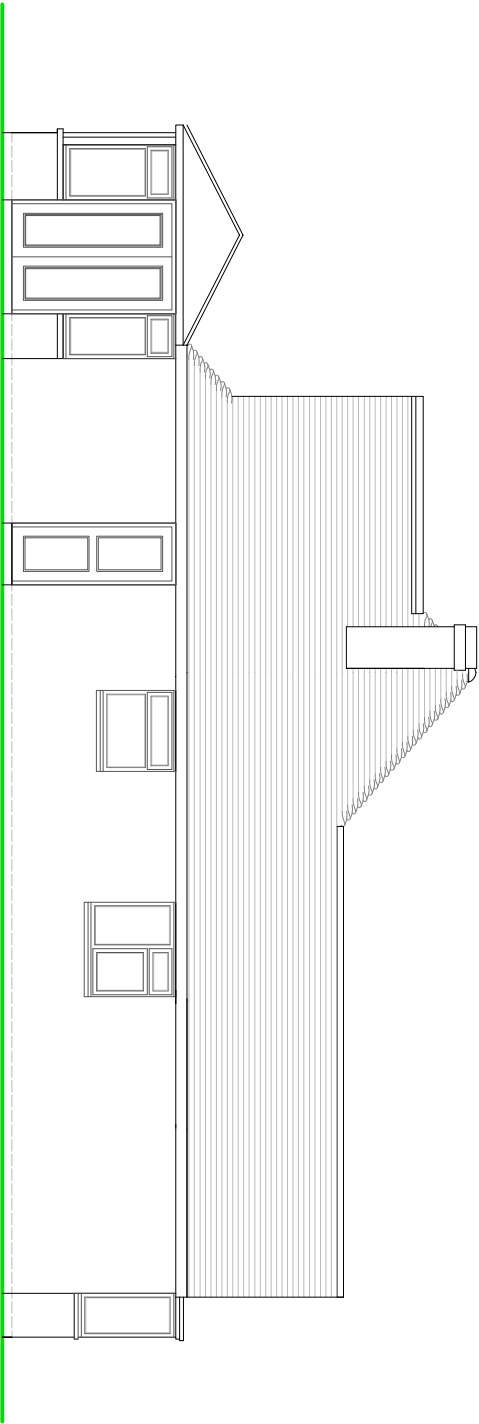

SIDE ELEVATION

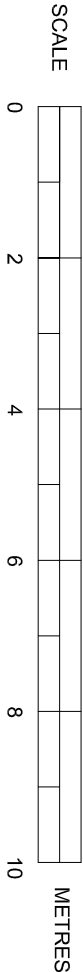

PROPOSED ELEVATIONS

SUSSEX BUILDING CONSULTANCY LIMITED

48 ST THOMAS DRIVE, PAGHAM,
BOGNOR REGIS, WEST SUSSEX.

SCALE - 1/100 REV - DATE - 01/06/2020



partner
LABC
3 NORTHGATE ROAD
PO21 1AZ
TEL - (01243) 861379