



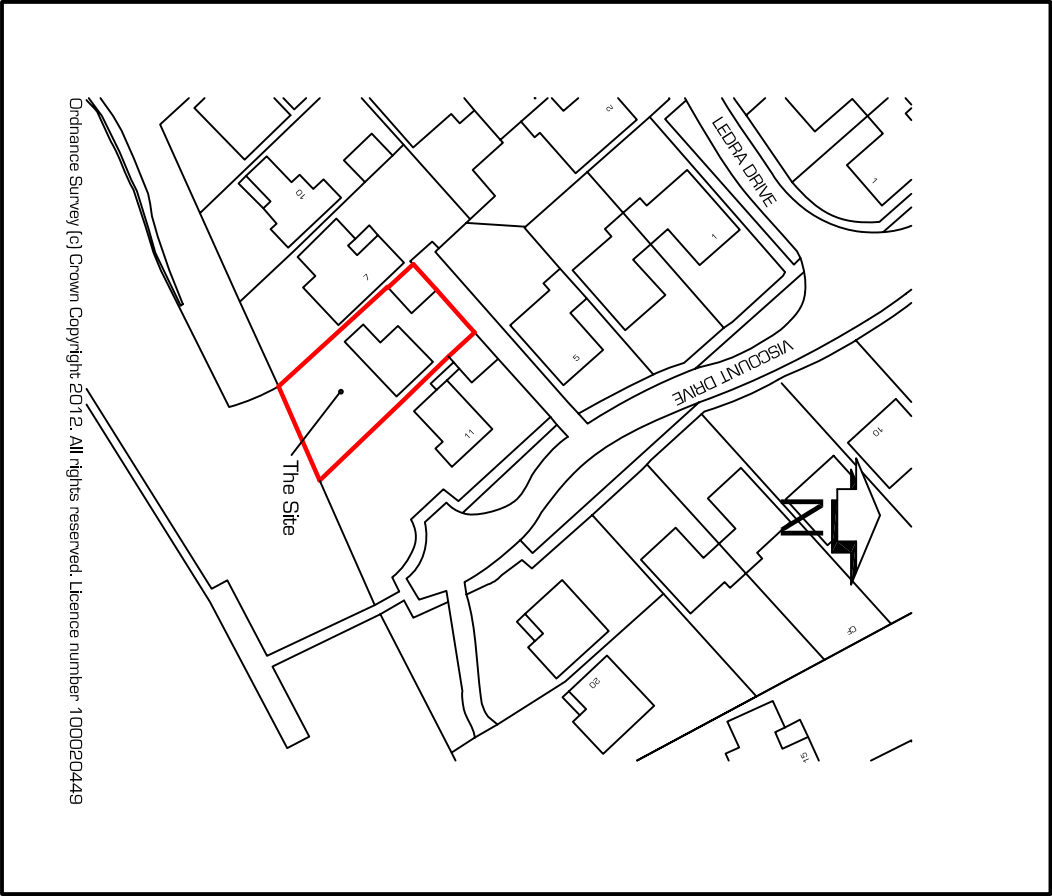

LOCATION PLAN Scale 1 : 1250

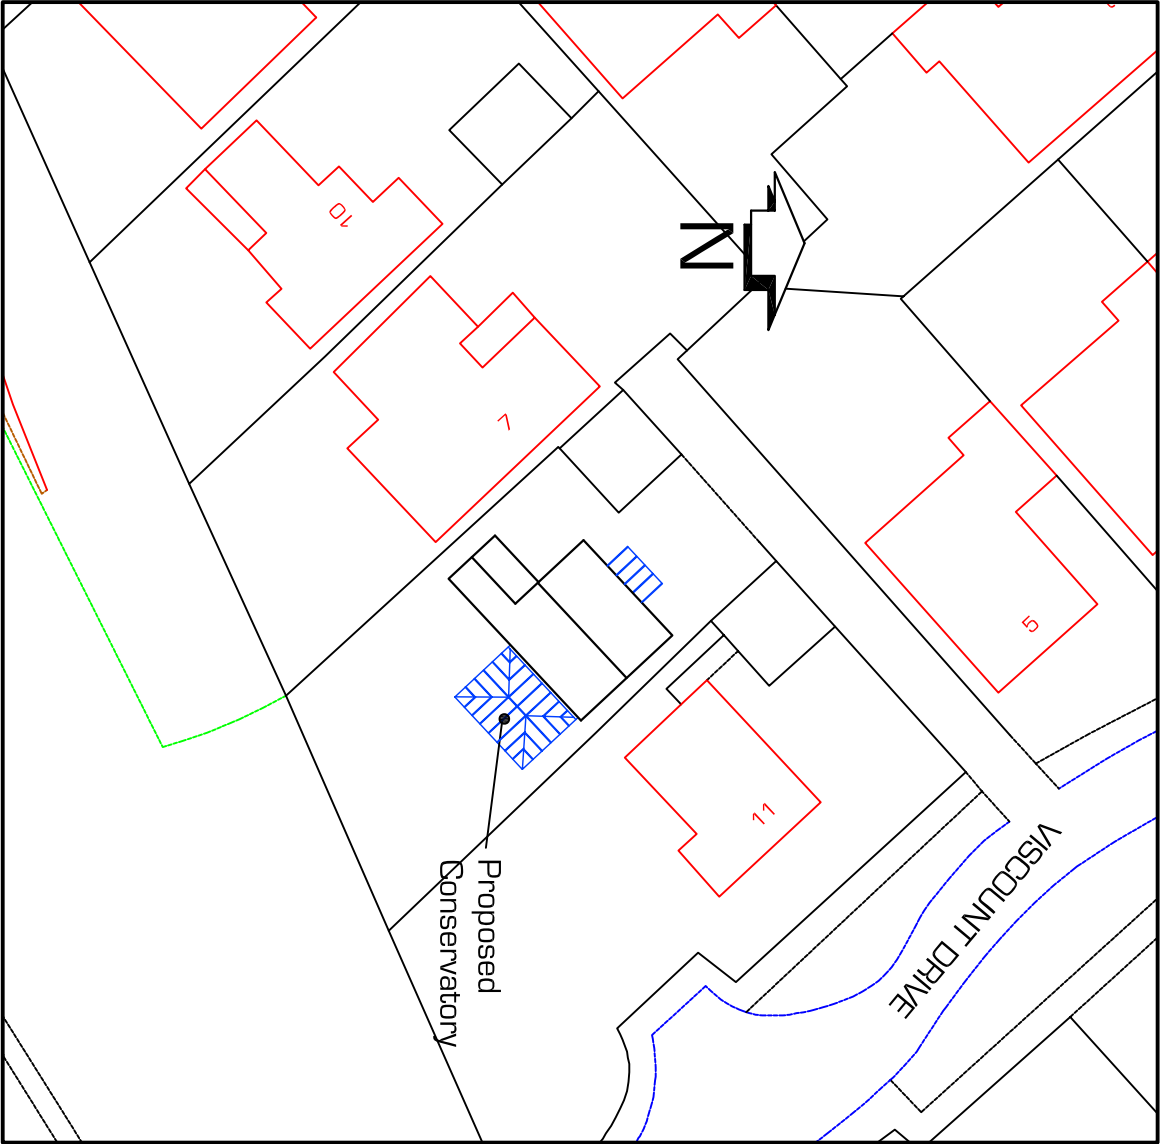

BLOCK PLAN Scale 1 : 500

GENERAL NOTES

All materials and products to be used strictly in accordance with the manufacturers' recommendations.

All dimensions to be checked on site prior to construction.

Paul Nye Limited
Paddock House, Pulborough Road
Cootham, Pulborough West Sussex
RH20 4JN
tel 01903 746034
© Copyright Reserved

TitleLocation Plan
Block Plan

Scales1 : 1250 & 1 : 500 @ A3

DevelopmentProposed Rear Conservatory and
Re-sited Porch at
9 Viscount Drive
Pagham
West Sussex PO12 4PE

A - Street named added to Block Plan 9/7/12		
revisions		
Client	Mr & Mrs Blackbrow	
Date	June 2012	
Drawing No	MB/12-306/04	A