
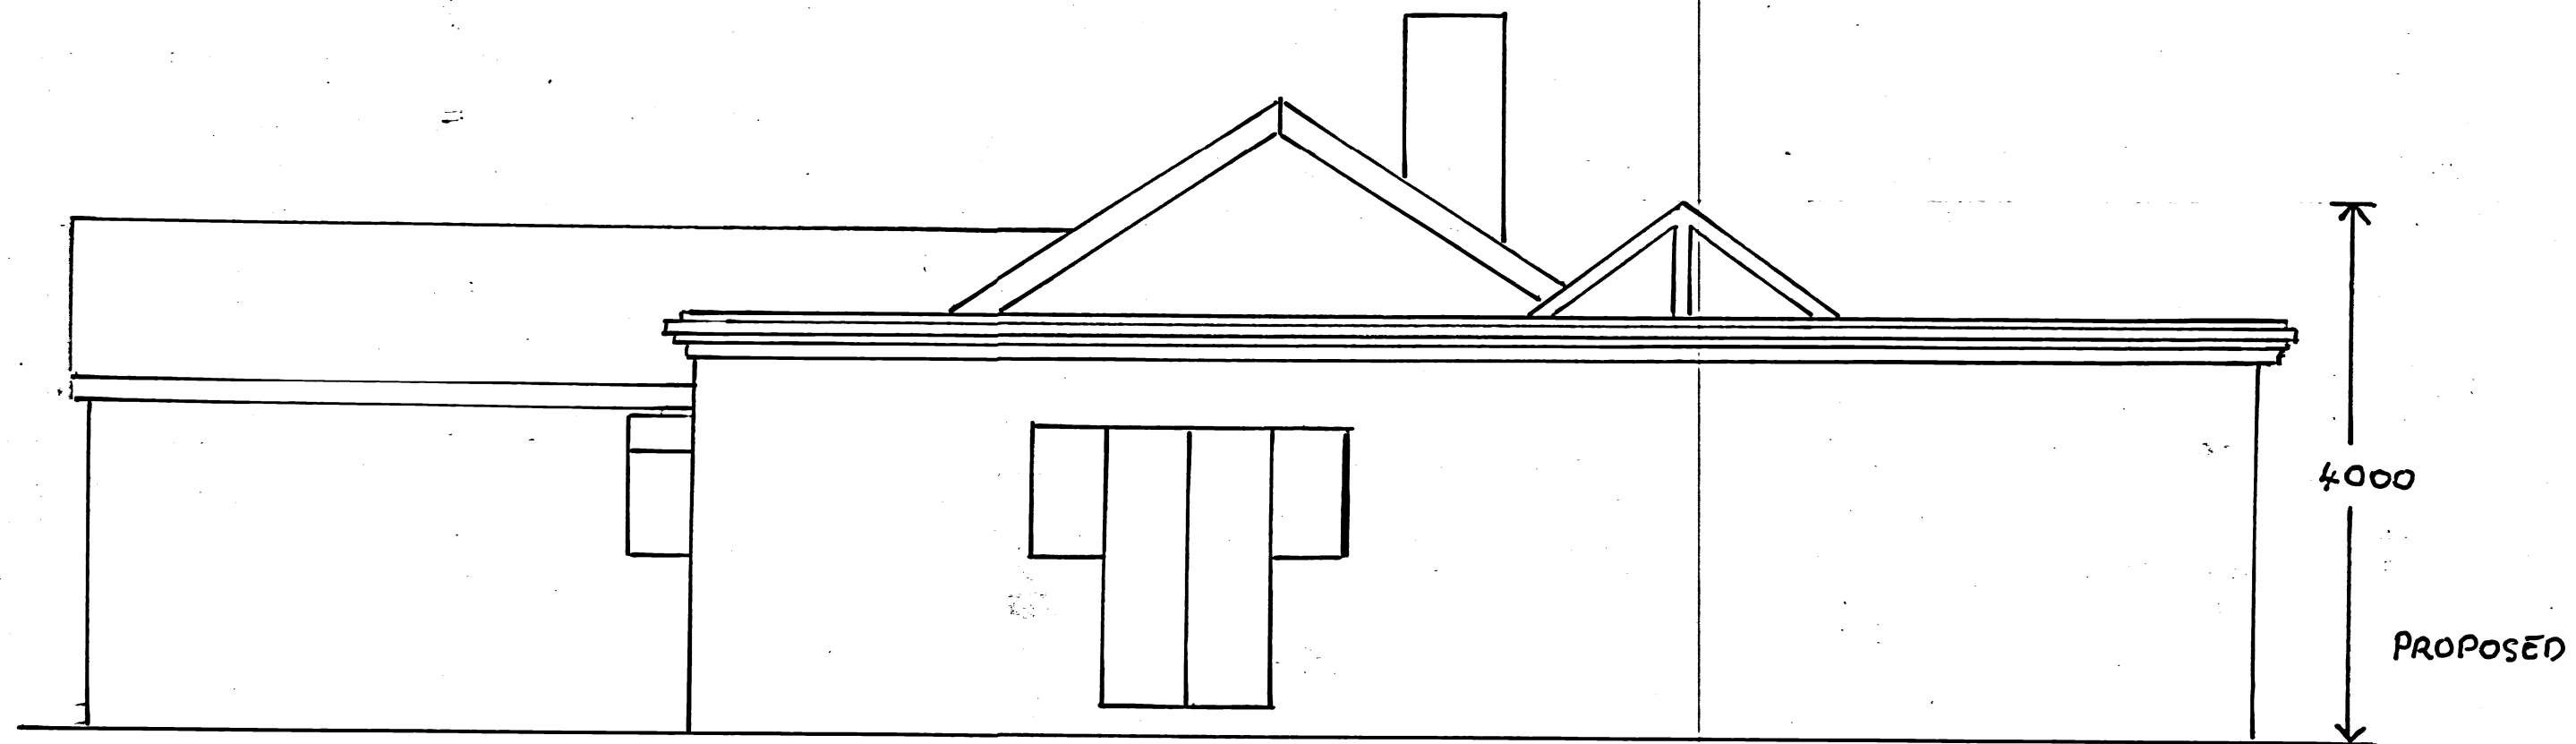


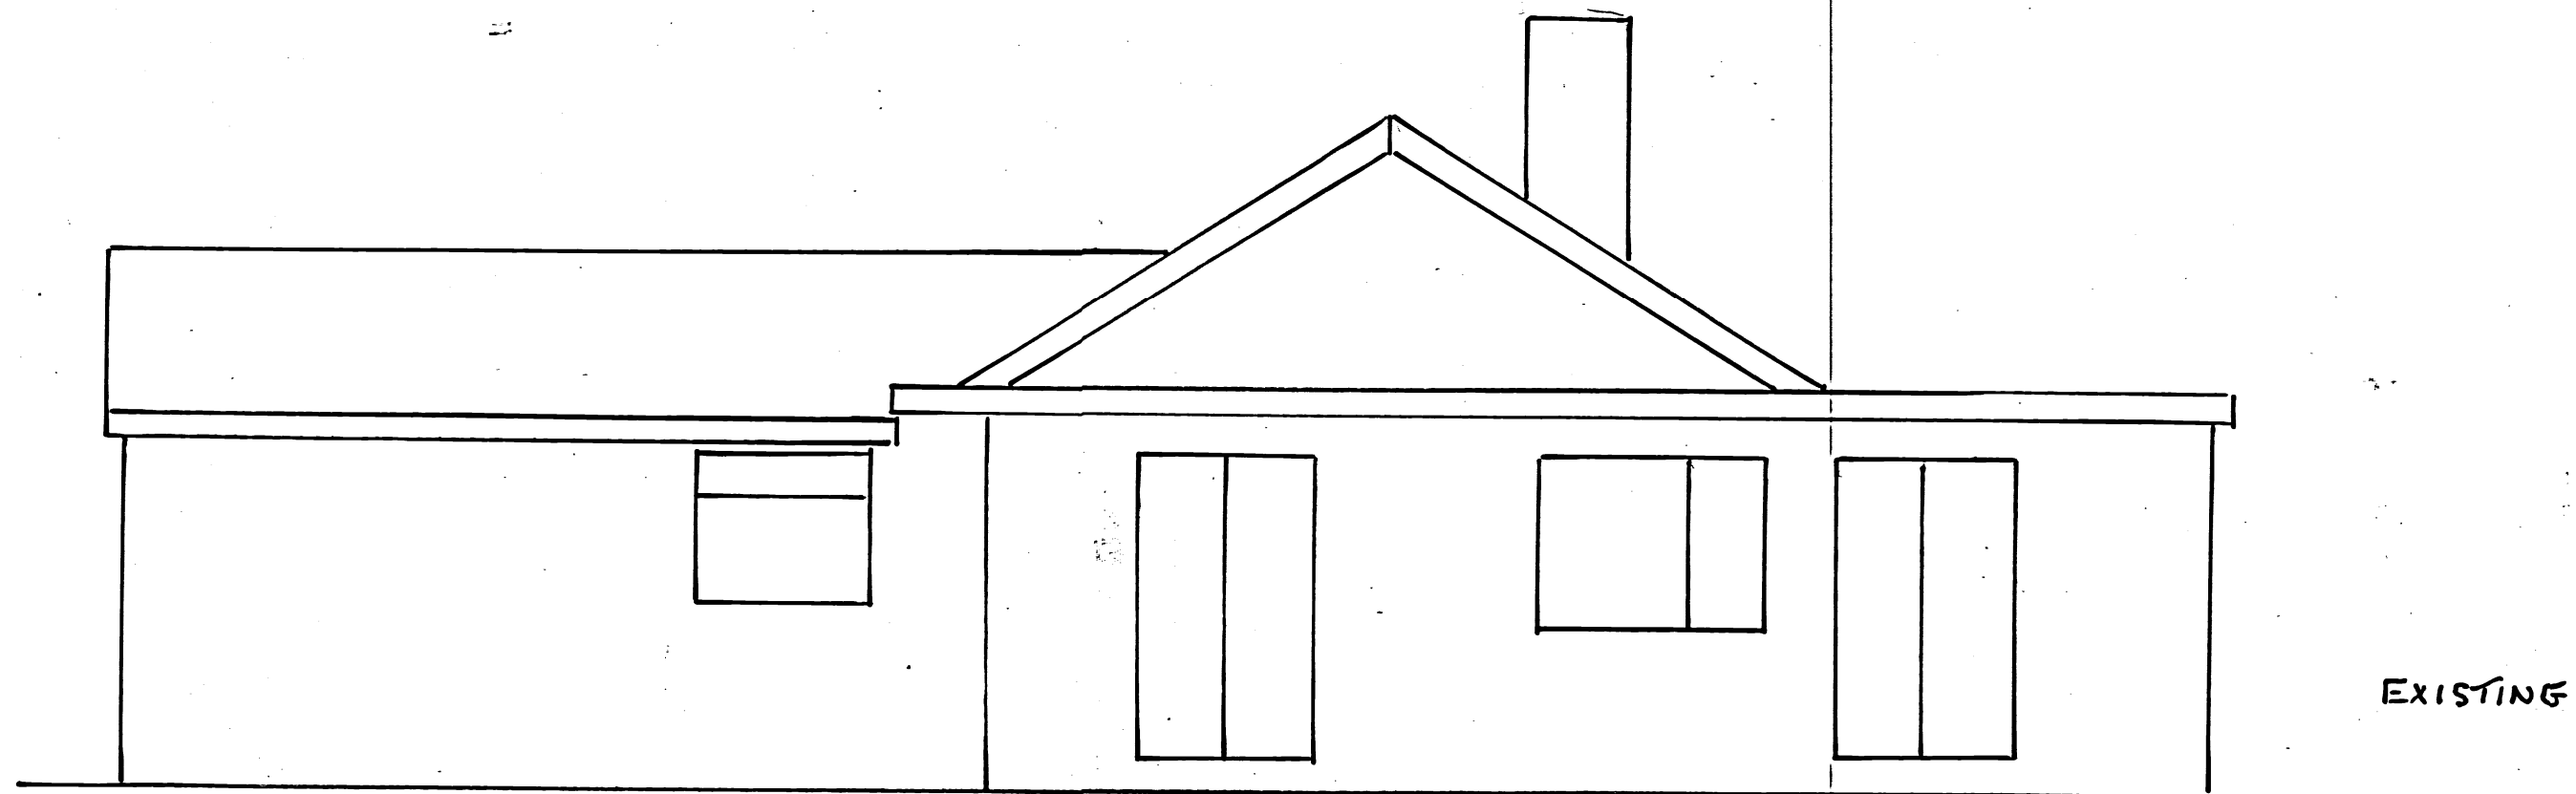

NOTES:
All dimensions must be checked on site and not scaled from this drawing.

A		
	Date	Revisions

©copyright

Client
MR + MRS JEFFRIES

Job Title
14 SHIRLEY CLOSE
PAGHAM
PO21 4QU
SINGLE STOREY SIDE EXTENSION

Drawing Title
EXISTING + PROPOSED
SIDE ELEVATIONS

Scale
1:50

Date
JUNE 2019

Drawn by
AF

Drg No.
190605/4

Rev.