


BOUNDARY

Plan
1 : 50



Proposed

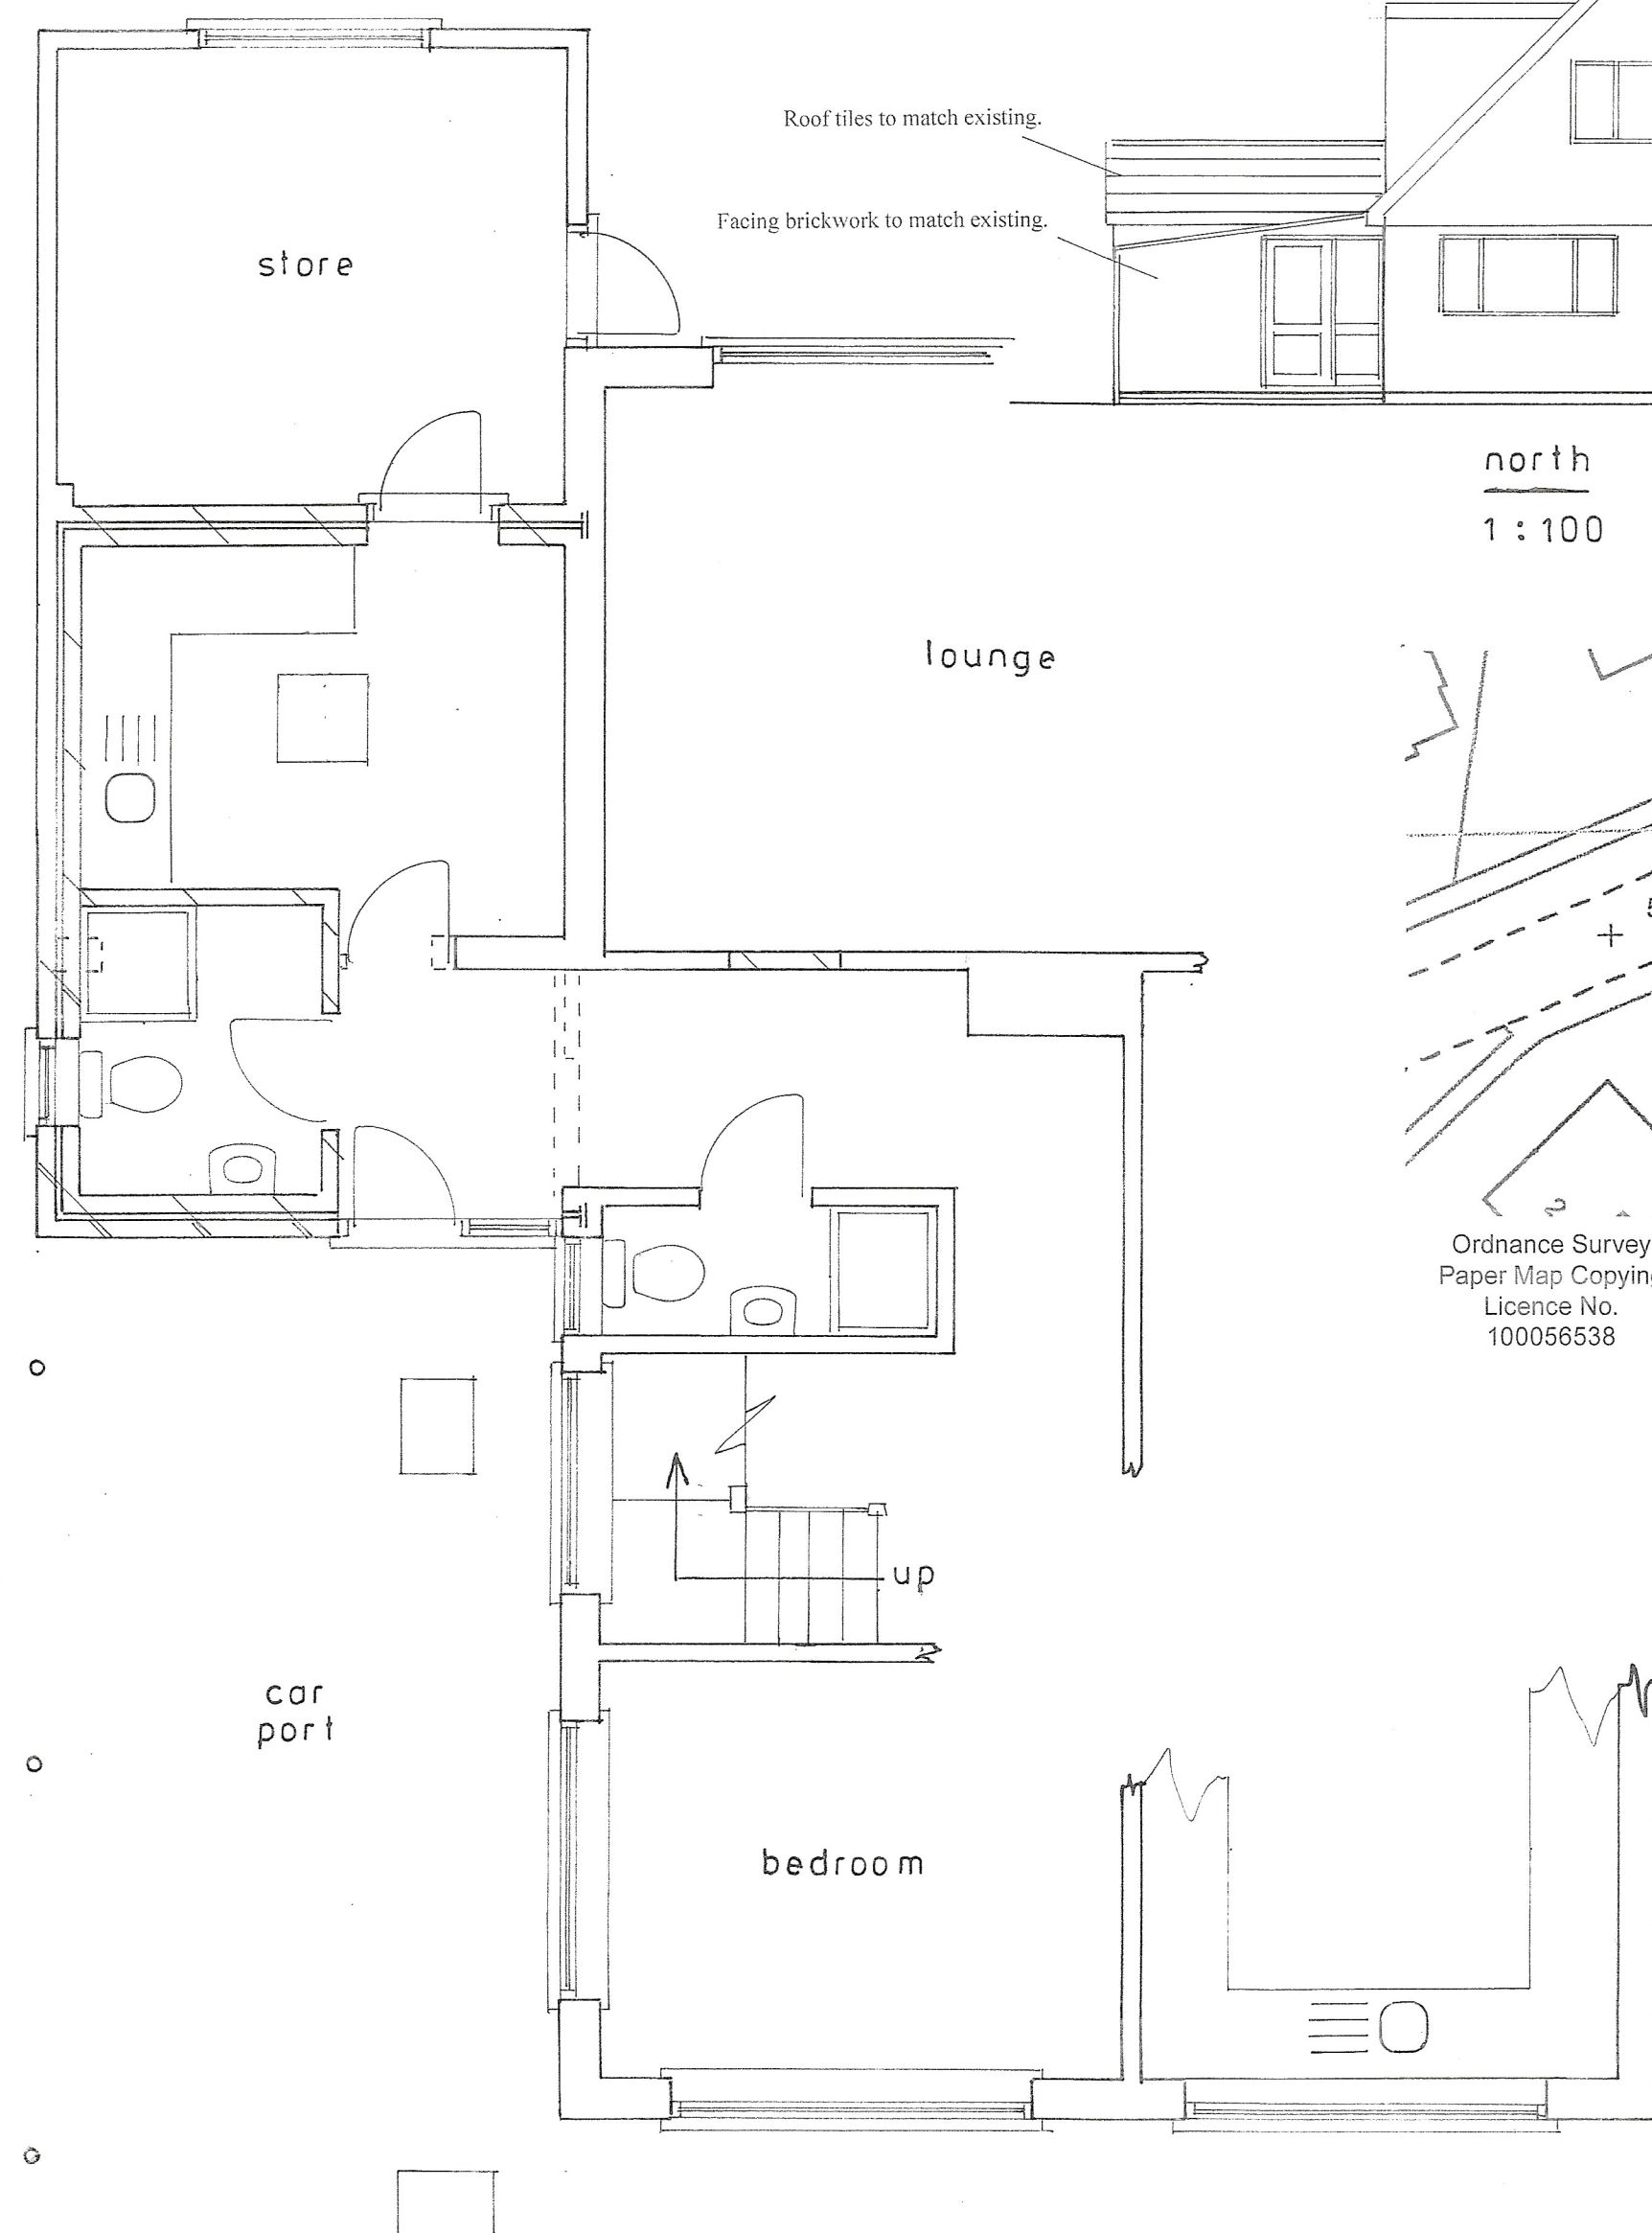

Roof tiles to match existing.
Facing brickwork to match existing.

north
1 : 100

east

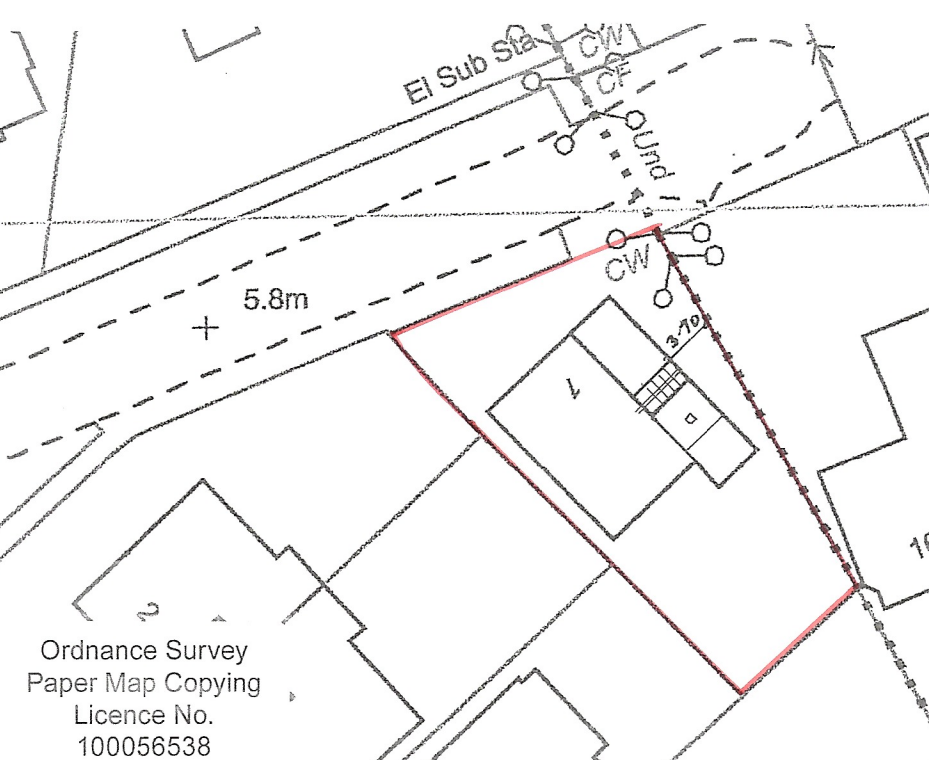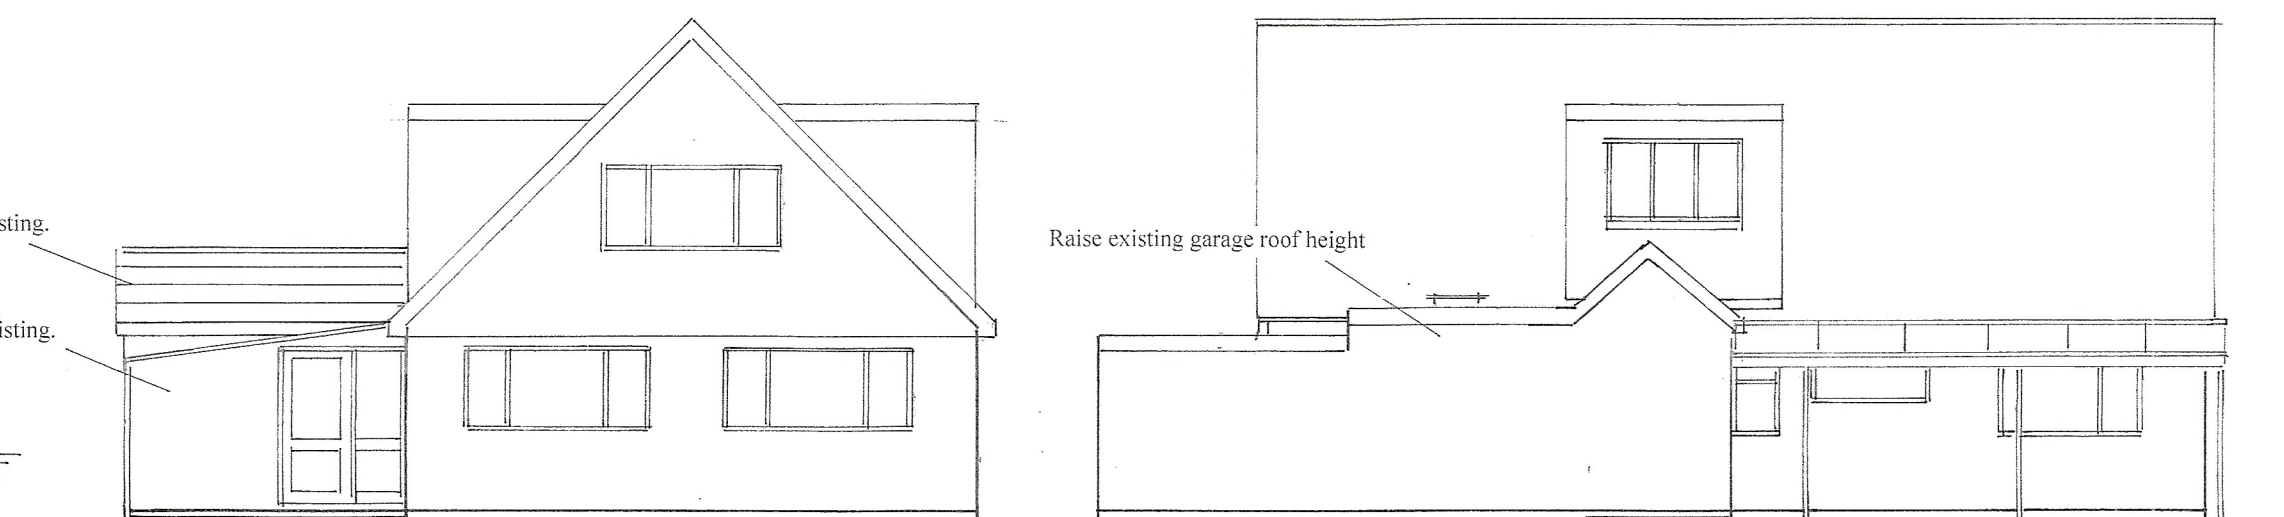

Ordnance Survey
Paper Map Copying
Licence No.
100056538

block plan
1 : 500



location plan
1 : 1250

sheet 1 of 2

Bryan Butcher
Rainbow Cottage
Nyetimber Lane
Bognor Regis PO21 3JX
01243 266871
07973 233442
bryan.butcher@btinternet.com
www.bryanbutcher.com

PROPOSED SINGLE STOREY EXTENSION AND PART CONVERSION OF GARAGE
AT 1, THE CAUSEWAY, PAGHAM FOR MR. & MRS. R. THOMAS.