



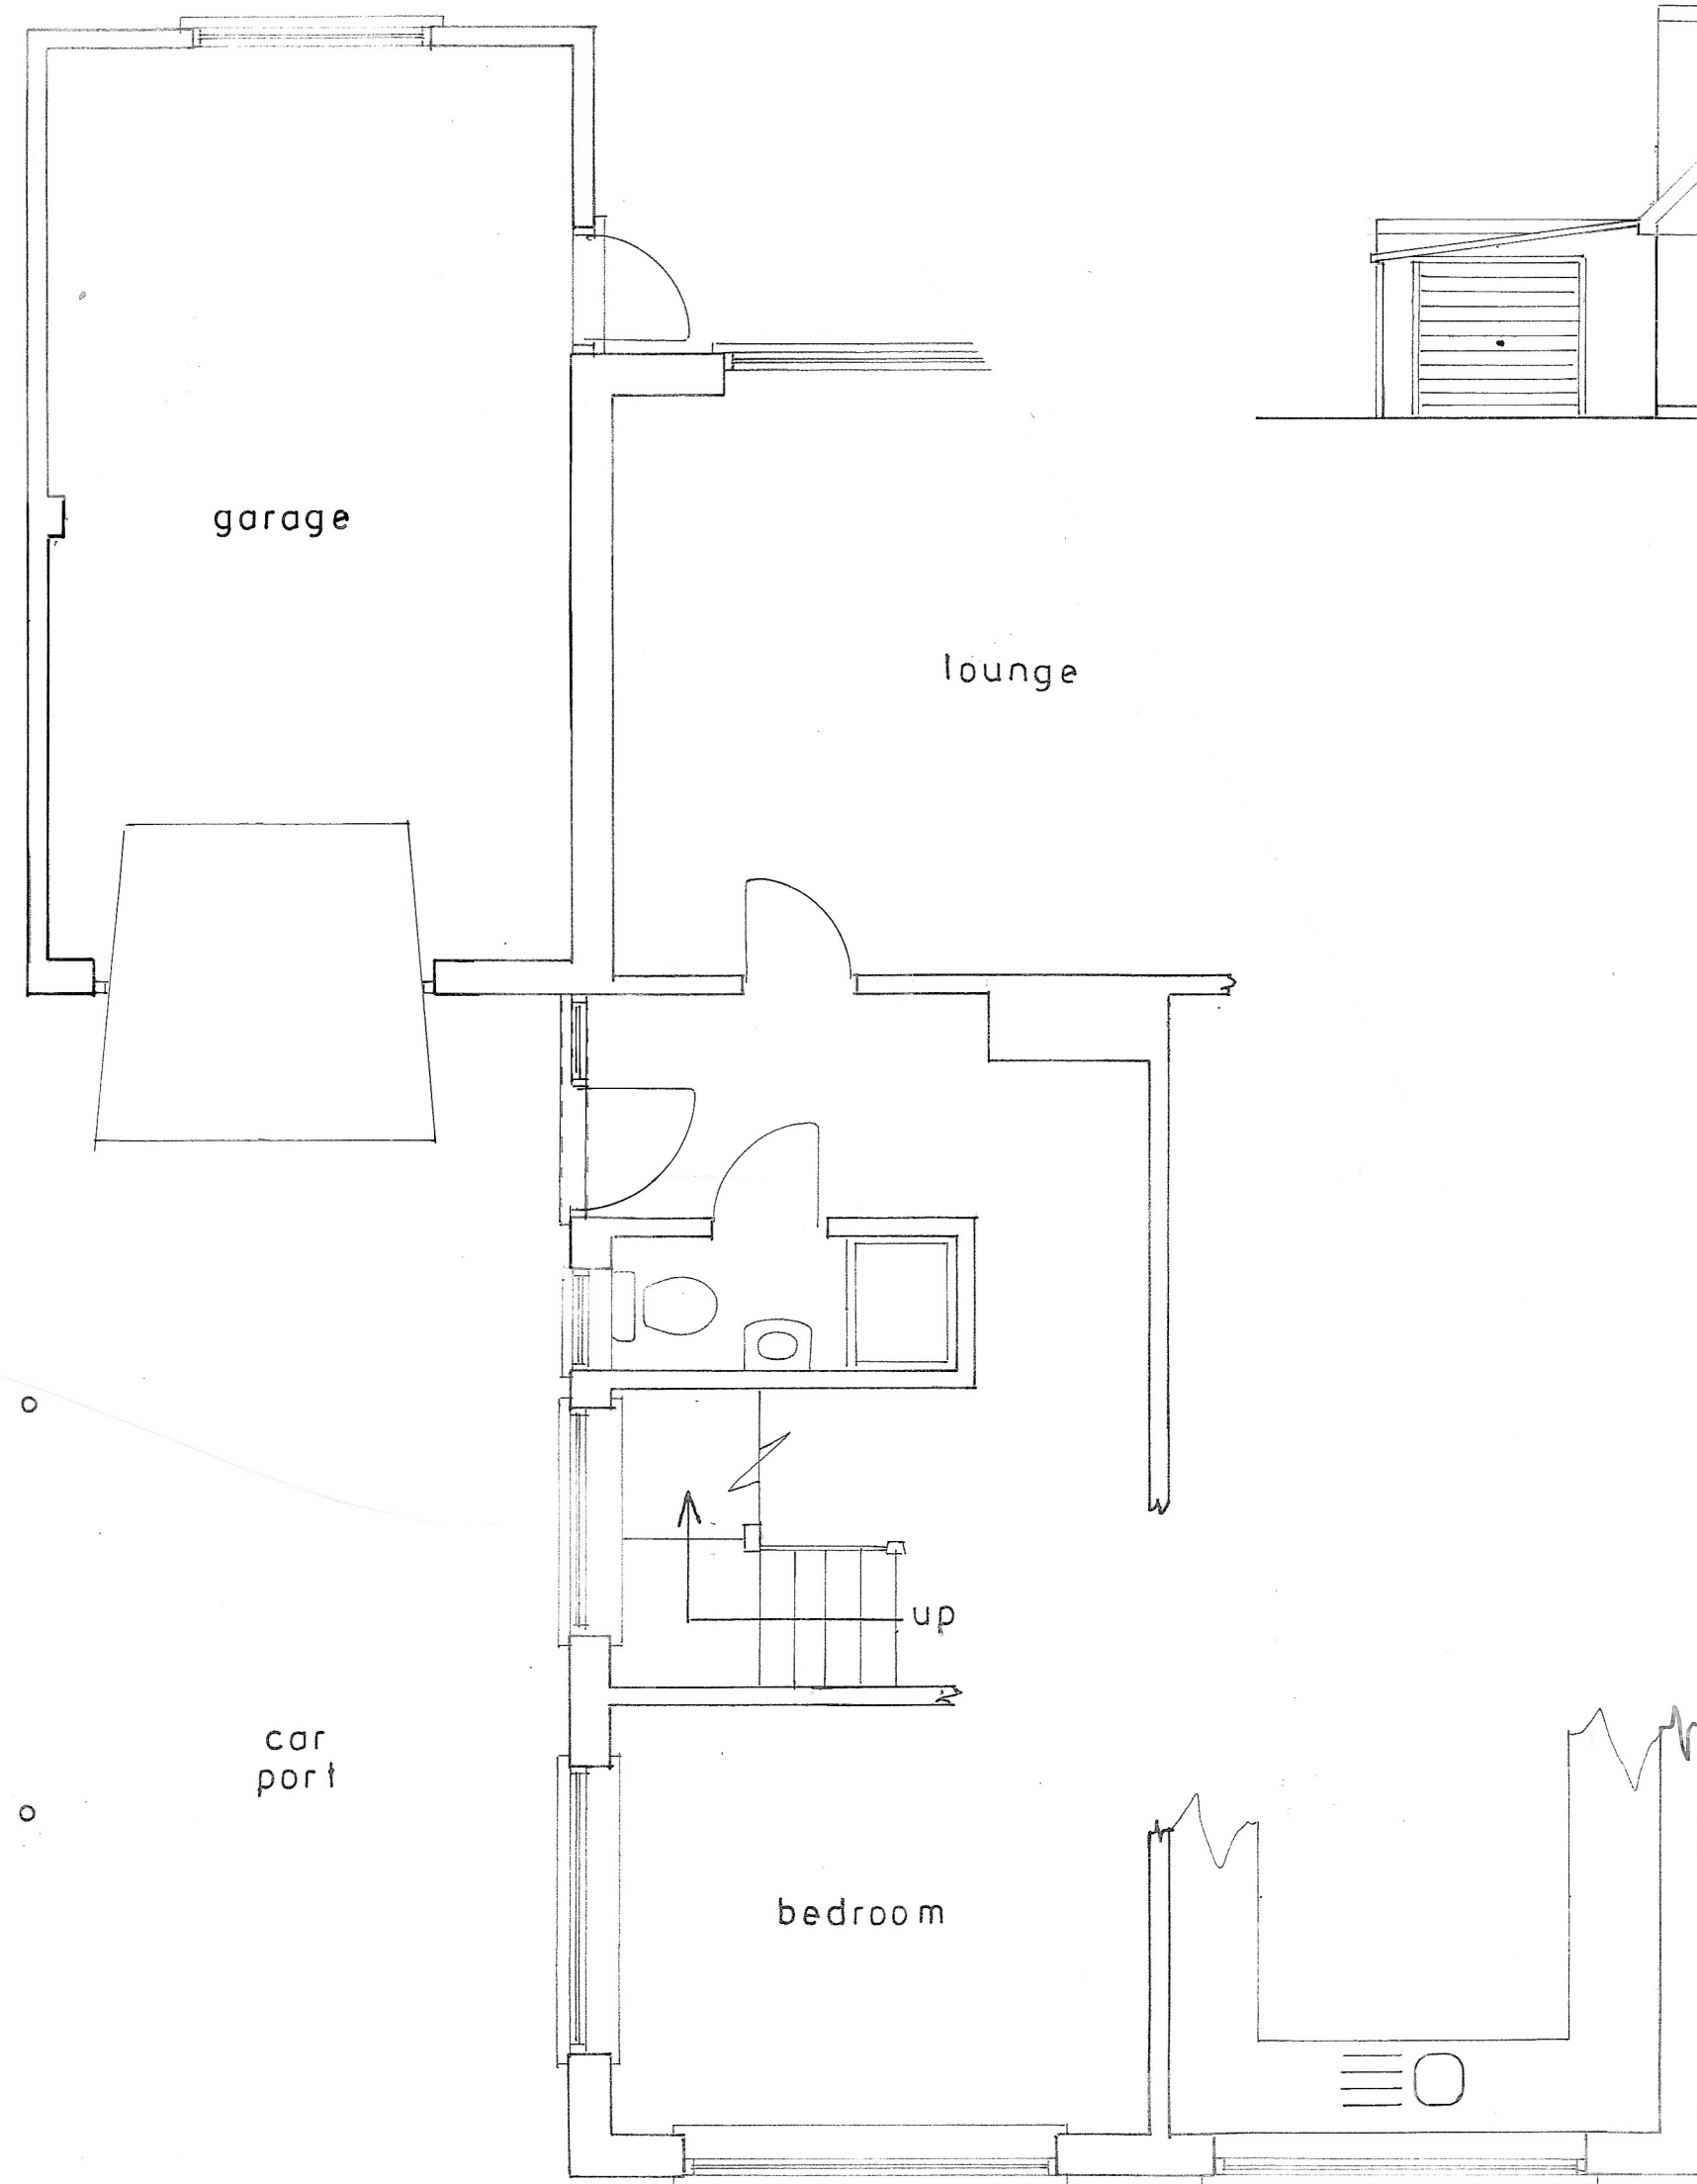


north
1:100

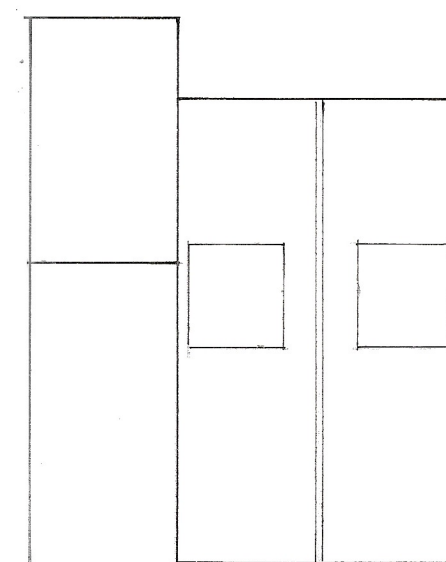

east



roof plan
1:200

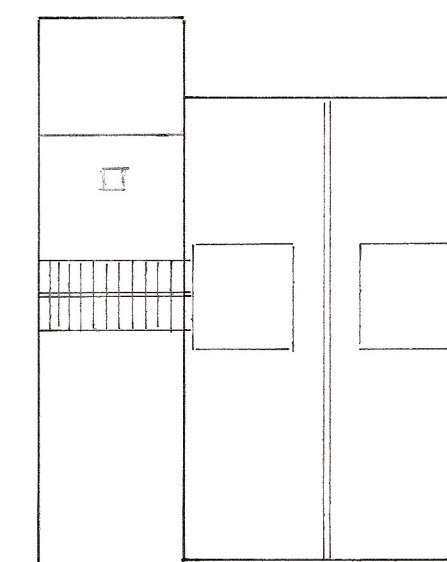

proposed roof plan

sheet 2 of 2

Existing

PROPOSED SINGLE STOREY EXTENSION AND PART CONVERSION OF GARAGE
AT 1, THE CAUSEWAY, PAGHAM FOR MR. & MRS. R. THOMAS.

Bryan Butcher
Rainbow Cottage
Nyetimber Lane
Bognor Regis PO21 3JX
01243 266871
07973 233442
bryan.butcher@btinternet.com
www.bryanbutcher.com