






PROPOSED BLOCK PLAN 1:500

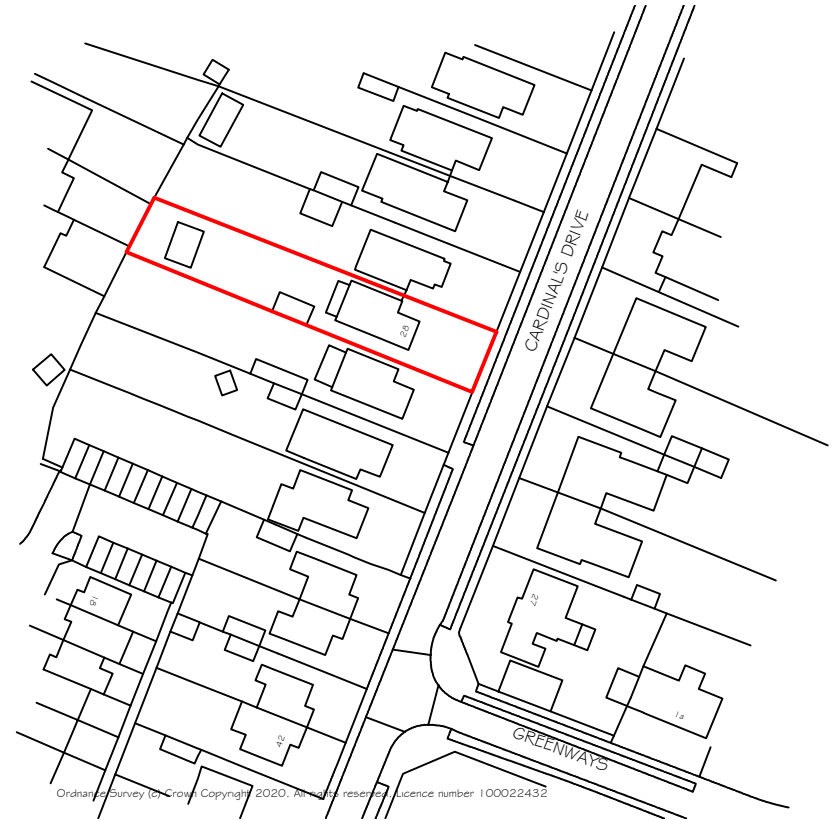

Ordinance Survey (c) Crown Copyright 2020. All rights reserved. Licence number 100022432

LOCATION 1:1250

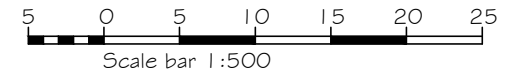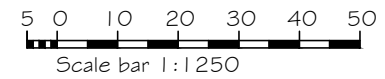

| <b>Johar Design</b>   |             |          |   |
|---|-------------|----------|---|
| 65 Stoneage Close<br>North Bersted<br>Bognor Regis<br>West Sussex<br>PO22 9QW                                                                               |             |          |   |
| © Copyright Johar Design<br>Not to be reproduced without permission<br>Tel/Fax: 01243 830999<br>Mobile: 07709 508347<br>E-mail: johar.design@btinternet.com |             |          |   |
| Client   | Drawn by    | Check by | Notes   |
| Mr & Mrs Morris   | 08-20 CD Lo |          | 1. Dimensions in figures on drawings or specifications are to be taken in preference to scaled dimensions.<br>2. Particulars should be given to large scale drawings.<br>3. Critical dimensions should be taken from site.<br>4. It is NOT SOLELY the contractor's RESPONSIBILITY for construction. |
|   |             |          | 28 Cardinals Drive<br>Pagham<br>West Sussex<br>PO21 4QF   |
|   |             |          | Location and Proposed Block plans   |
|   |             |          | Scale : As shown on A4   |
|   |             |          | January 2021   |