PLANNING APPROVAL P/122/20/HH 26/01/2021

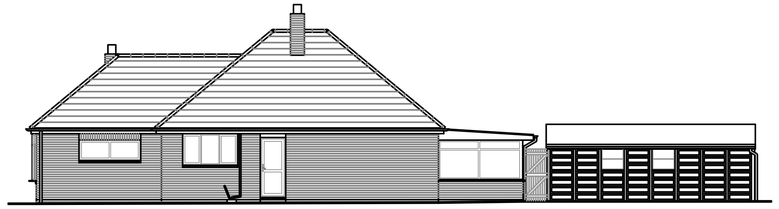

Existing Side Elevation - North

Existing Front Elevation - East

Existing Rear Elevation - West

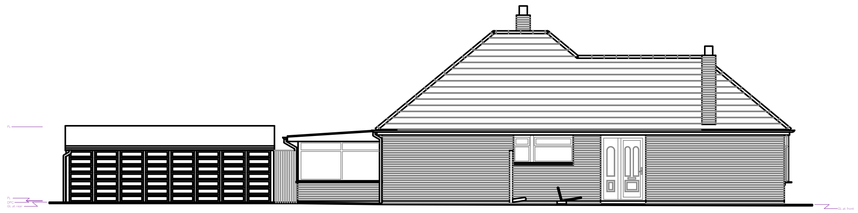

Existing Side Elevation - South

0 1m 5m 10m

Scale 1:100 @ A1

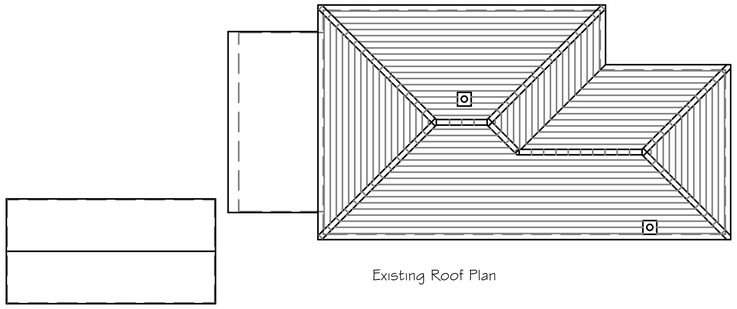

Existing Roof Plan

0 1m 5m 10m

Scale 1:100 @ A1

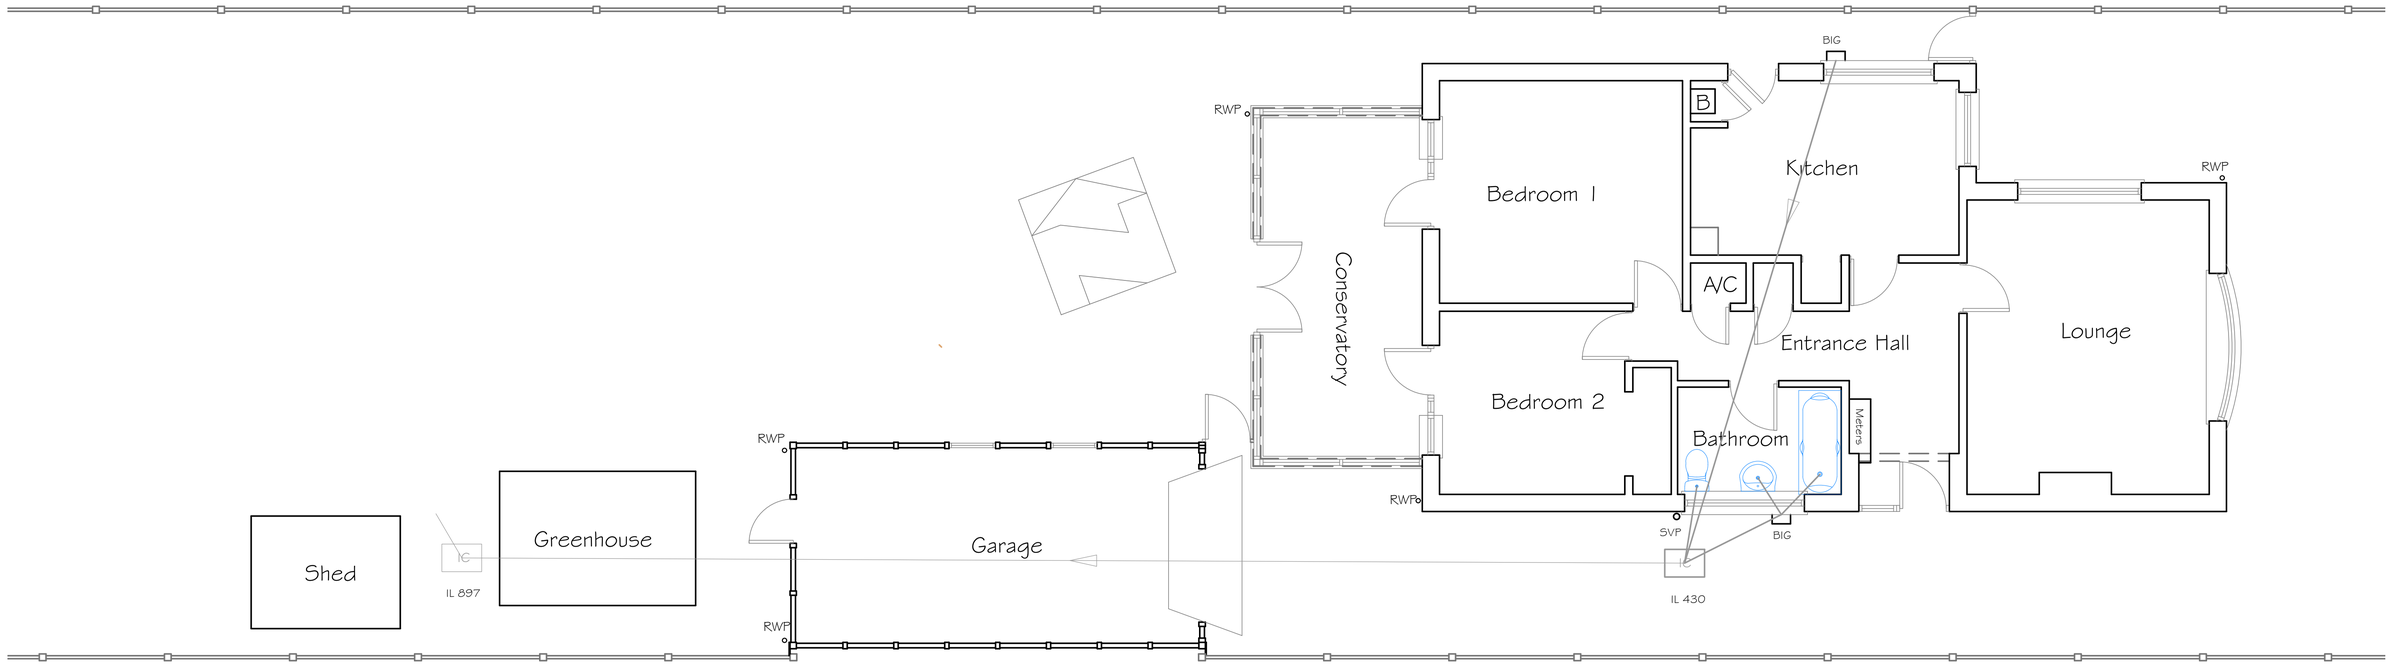

Existing Ground Floor Plan

0 1m 5m 10m

Scale 1:50 @ A1

Johar Design

65 Stoneage Close
North Bersted
Bognor Regis
West Sussex
PO22 9QW

Tel/Fax:01243 830999
Mobile:07709 508347
E-mail:johar.design@btinternet.com

Copyright Johar Design
Not to be reproduced without permission

Client: Mr & Mrs Morris

Dwg. No: 08-20 CD Pa

Notes:
1. Dimensions in figures on drawings or specifications are to be taken in preference to scale measurement.
2. Preference should be given to large scale drawings.
3. Critical dimensions should be taken from site.
4. If in ANY DOUBT the contractor MUST ASK for clarification

1	Revision	12/08/20

28 Cardinals Drive
Pagham
West Sussex
PO21 4QF

Existing Ground Floor Plan & Roof Plan
Existing Elevations

August 2020

ARUN DISTRICT COUNCIL P/54/21/HH