






PROPOSED BLOCK PLAN 1:500

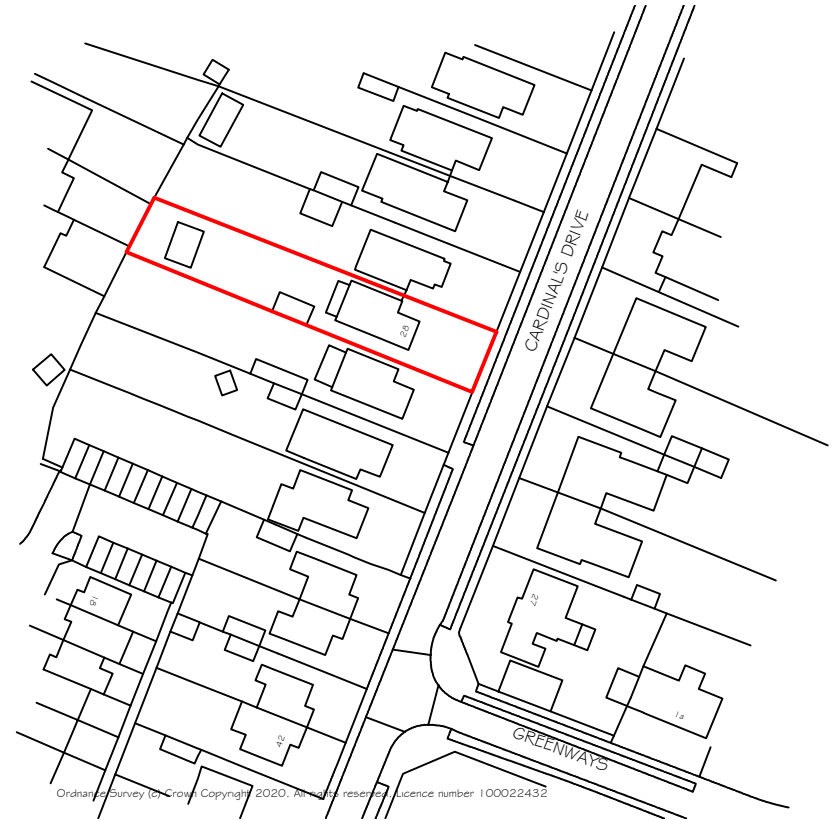

Ordinance Survey (c) Crown Copyright 2020. All rights reserved. Licence number 100022432

LOCATION 1:1250

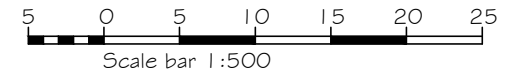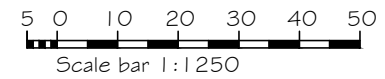

Johar Design	
65 Stoneage Close North Bersted Bognor Regis West Sussex PO22 9QW	
© Copyright Johar Design Not to be reproduced without permission Tel/Fax: 01243 830999 Mobile: 07709 508347 E-mail: johar.design@btinternet.com	
Client Mr & Mrs Morris	Drawn by 08-20 CD Lo
Notes: 1. Dimensions in figures or drawings or specifications are to be taken in preference to verbal statements. 2. Particulars should be given to large scale drawings. 3. Critical dimensions should be taken from site. 4. It is NOT SURETY the construction MUST ASK for clarification.	
28 Cardinals Drive Pagham West Sussex PO21 4QF	
Location and Proposed Block plans Scale : As shown on A4 January 2021	