

## EXISTING EQUIPMENT

### CABINET DETAILS:

NORTEL S8006 CABINET  
DIMENSIONS: 1350x550x1475  
MATERIAL: STEEL  
COLOUR: GREEN

MK3 LINK/AC CABINET WITH TOP HAT EXTENSION  
DIMENSIONS: 600x500x1660  
MATERIAL: STEEL  
COLOUR: GREEN

FREDO CABINET  
DIMENSIONS: 900x800x1240  
MATERIAL: STEEL  
COLOUR: GREEN

DORSET CABINET  
DIMENSIONS: 1465x665x1500  
MATERIAL: STEEL  
COLOUR: GREEN

TOWER DETAILS  
10m MK1 TELEGRAPH POLE WITH GRP SHROUD  
HEADFRAME  
COLOUR: BROWN


## PROPOSED EQUIPMENT

### CABINET DETAILS:

KOMODO ON ROOT FOUNDATION  
DIMENSIONS: 1230x400x1542 HIGH  
MATERIAL: STEEL  
COLOUR: GREEN

TOWER DETAILS  
11m PHASE 5 STREETWORKS TOWER WITH GRP SHROUDED  
HEADFRAME MOUNTED ON NEW ROOT FOUNDATION  
COLOUR: GALVANISED  
HEADFRAME SHROUD COLOUR: GREY

EXISTING TOWER, ANTENNA AND FEEDERS TO BE REPLACED  
WITH SIMILAR STREETWORKS TOWER MOUNTED ON NEW ROOT  
FOUNDATION. NEW FEEDERS TO RUN ALONG EXISTING ROUTE  
TO UCU'S TO MAINTAIN EXISTING SYSTEM. NEW LNA'S AND  
FEEDERS INSTALLED TO NEW KOMODO CABINET. NEW 40A  
BREAKER TO BE INSTALLED IN EXISTING DISTRIBUTION BOARD  
FOR AC KOMODO POWER SUPPLY.

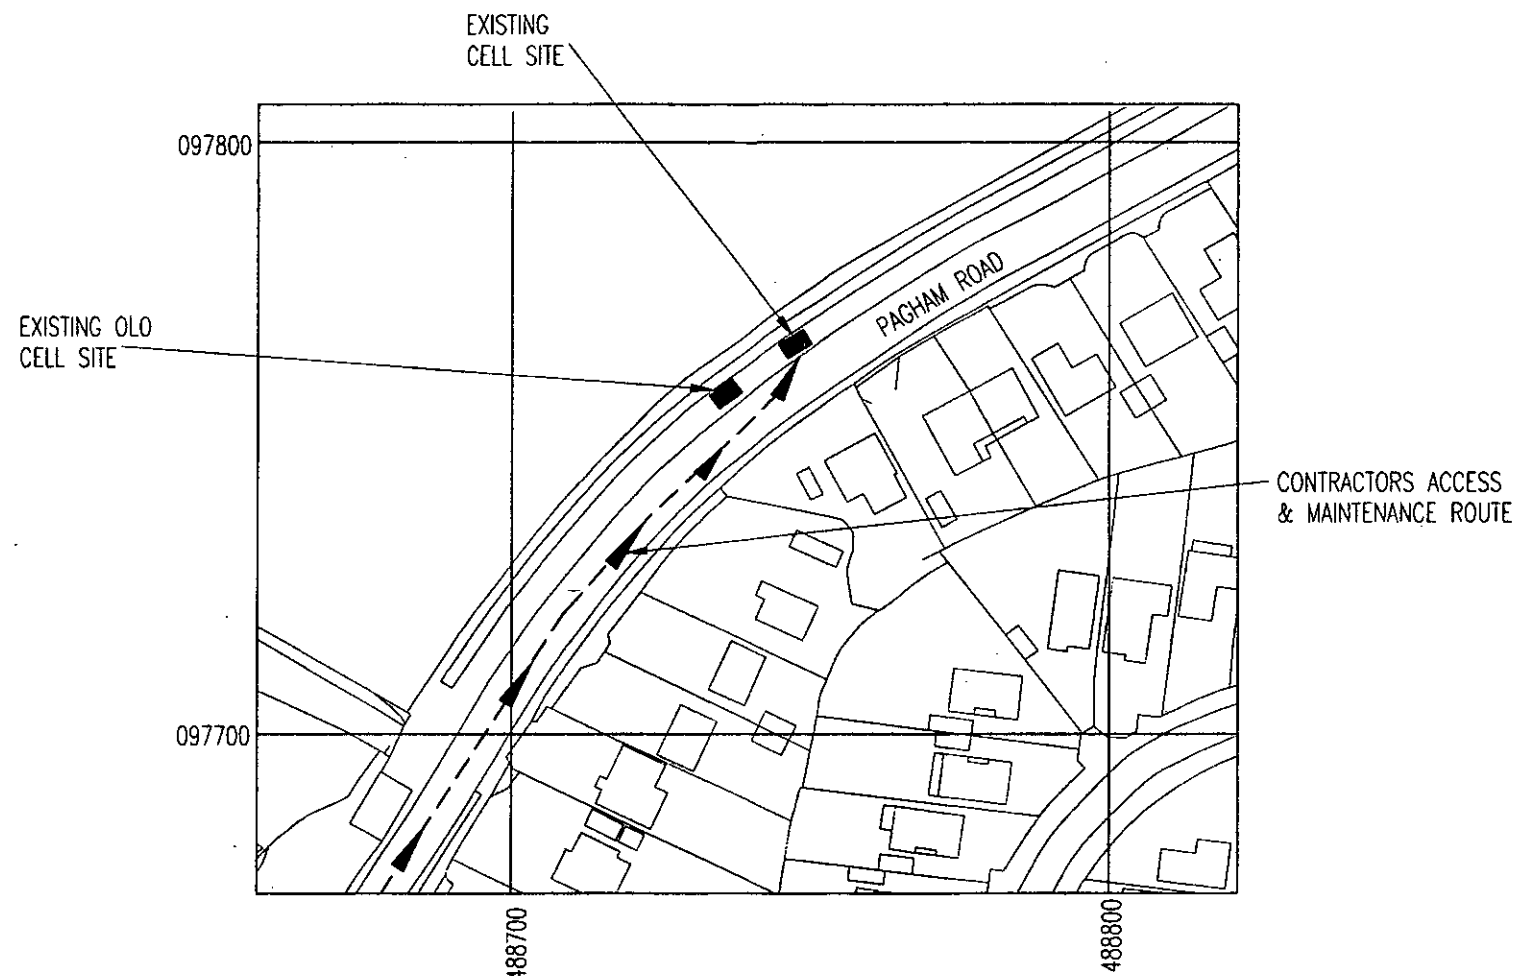

## LOCATION PLAN

SCALE 1:1250

REPRODUCED FROM ORDNANCE SURVEY PROMAP DATA© CROWN COPYRIGHT 2015  
LICENCE NUMBER 100020449

NGR E 488723  
NGR N 097752

EXCLUSION ZONES CONFORM TO THE ICNIRP  
REFERENCE LEVEL FOR LIMITED EXPOSURE TO  
MEMBERS OF THE GENERAL PUBLIC

COVENTRY CONFIG.  
B2s/i/2 (SIM)

NOM/RDS DATE/REV.  
NOM. 30/04/15

|     |                                |          |    |     |
|-----|--------------------------------|----------|----|-----|
| A1  | PRELIMINARY ISSUE FOR APPROVAL | 27/05/15 | JH | REM |
| No. | Revision                       | Date     | By | ckd |

# MBNL

6 Anglo Office Park  
67 White Lion Road  
Amersham  
HP7 9FB

Tel: 01494 762 923  
Email: info@mbnl.co.uk



**WHP Wilkinson Helsby**  
Unit 17B, Astley Way Industrial Estate  
Astley Lane, Swillington, Leeds  
LS26 8XT

Tel: 0113 3023550 Fax: 0113 2876834  
e-mail: info@wilkinson-helsby.co.uk

### Site Name & Address:

PAGHAM BOGNOR REGIS,  
PAGHAM ROAD,  
WEST SUSSEX, PO21 4NP

### Title:

PROPOSED TELECOMMUNICATIONS  
STREETWORKS UPGRADE  
SITE LOCATION

### Purpose of Issue:

APPROVAL

### Drawing No:

71669 - 01

### Cell No:

71669

### MBNL ID:

ARN012

|        |                  |                |                |
|--------|------------------|----------------|----------------|
| Issue: | Scale: AS STATED | Ch'd: AW       | Date: 27/05/15 |
| A1     | Drn: JH          | Date: 27/05/15 | App: AW        |