


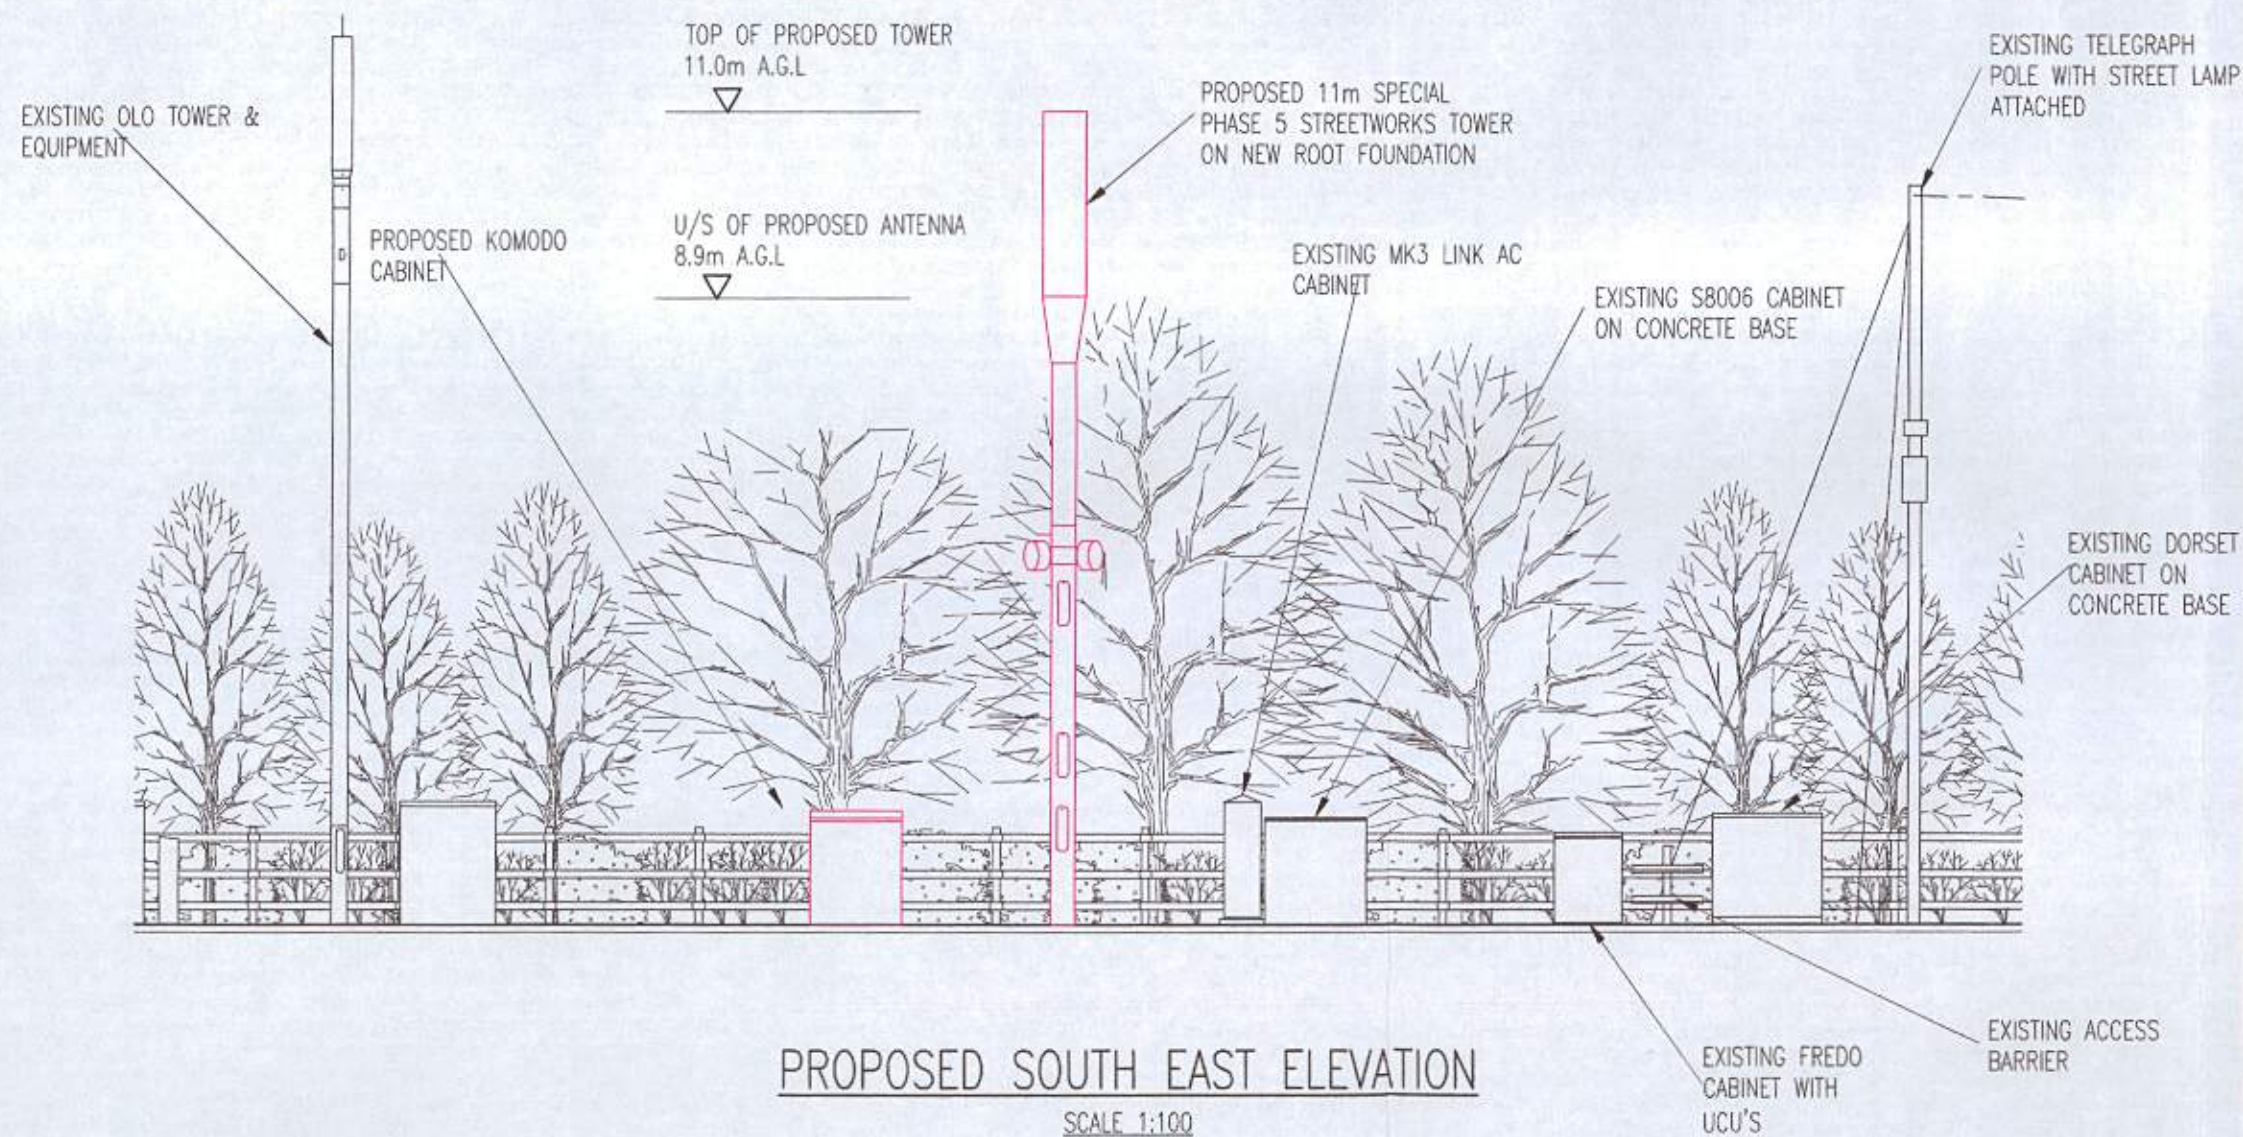

COVENTRY CONFIG.
B2s/i/2 (SIM)

NOM/RDS DATE/REV.
NOM. 30/04/15

A1	PRELIMINARY ISSUE FOR APPROVAL	27/05/15	JH	REM
No.	Revision	Date	By	ckd

MBNL

6 Anglo Office Park
67 White Lion Road
Amersham
HP7 9FB

Tel: 01494 762 923
Email: info@mbnl.co.uk



WHP Wilkinson Helsby
Unit 17B, Astley Way Industrial Estate
Astley lane, Swillington, Leeds
LS26 6XT

Tel: 0113 3023550 Fax: 0113 2876834
e-mail: info@wilkinson-helsby.co.uk

Site Name & Address:

PAGHAM BOGNOR REGIS,
PAGHAM ROAD,
WEST SUSSEX, PO21 4NP

Title:

PROPOSED TELECOMMUNICATIONS
STREETWORKS UPGRADE
PROPOSED SITE ELEVATION

Purpose of Issue:

APPROVAL

Drawing No:

71669 - 05

Cell No:

71669

MBNL ID:

ARN012

Issue:

A1

Scale:

AS STATED

Ch'd:

AW

Date: 27/05/15

Drn:

JH

Date: 27/05/15

App:

AW

Date: 27/05/15

A3