



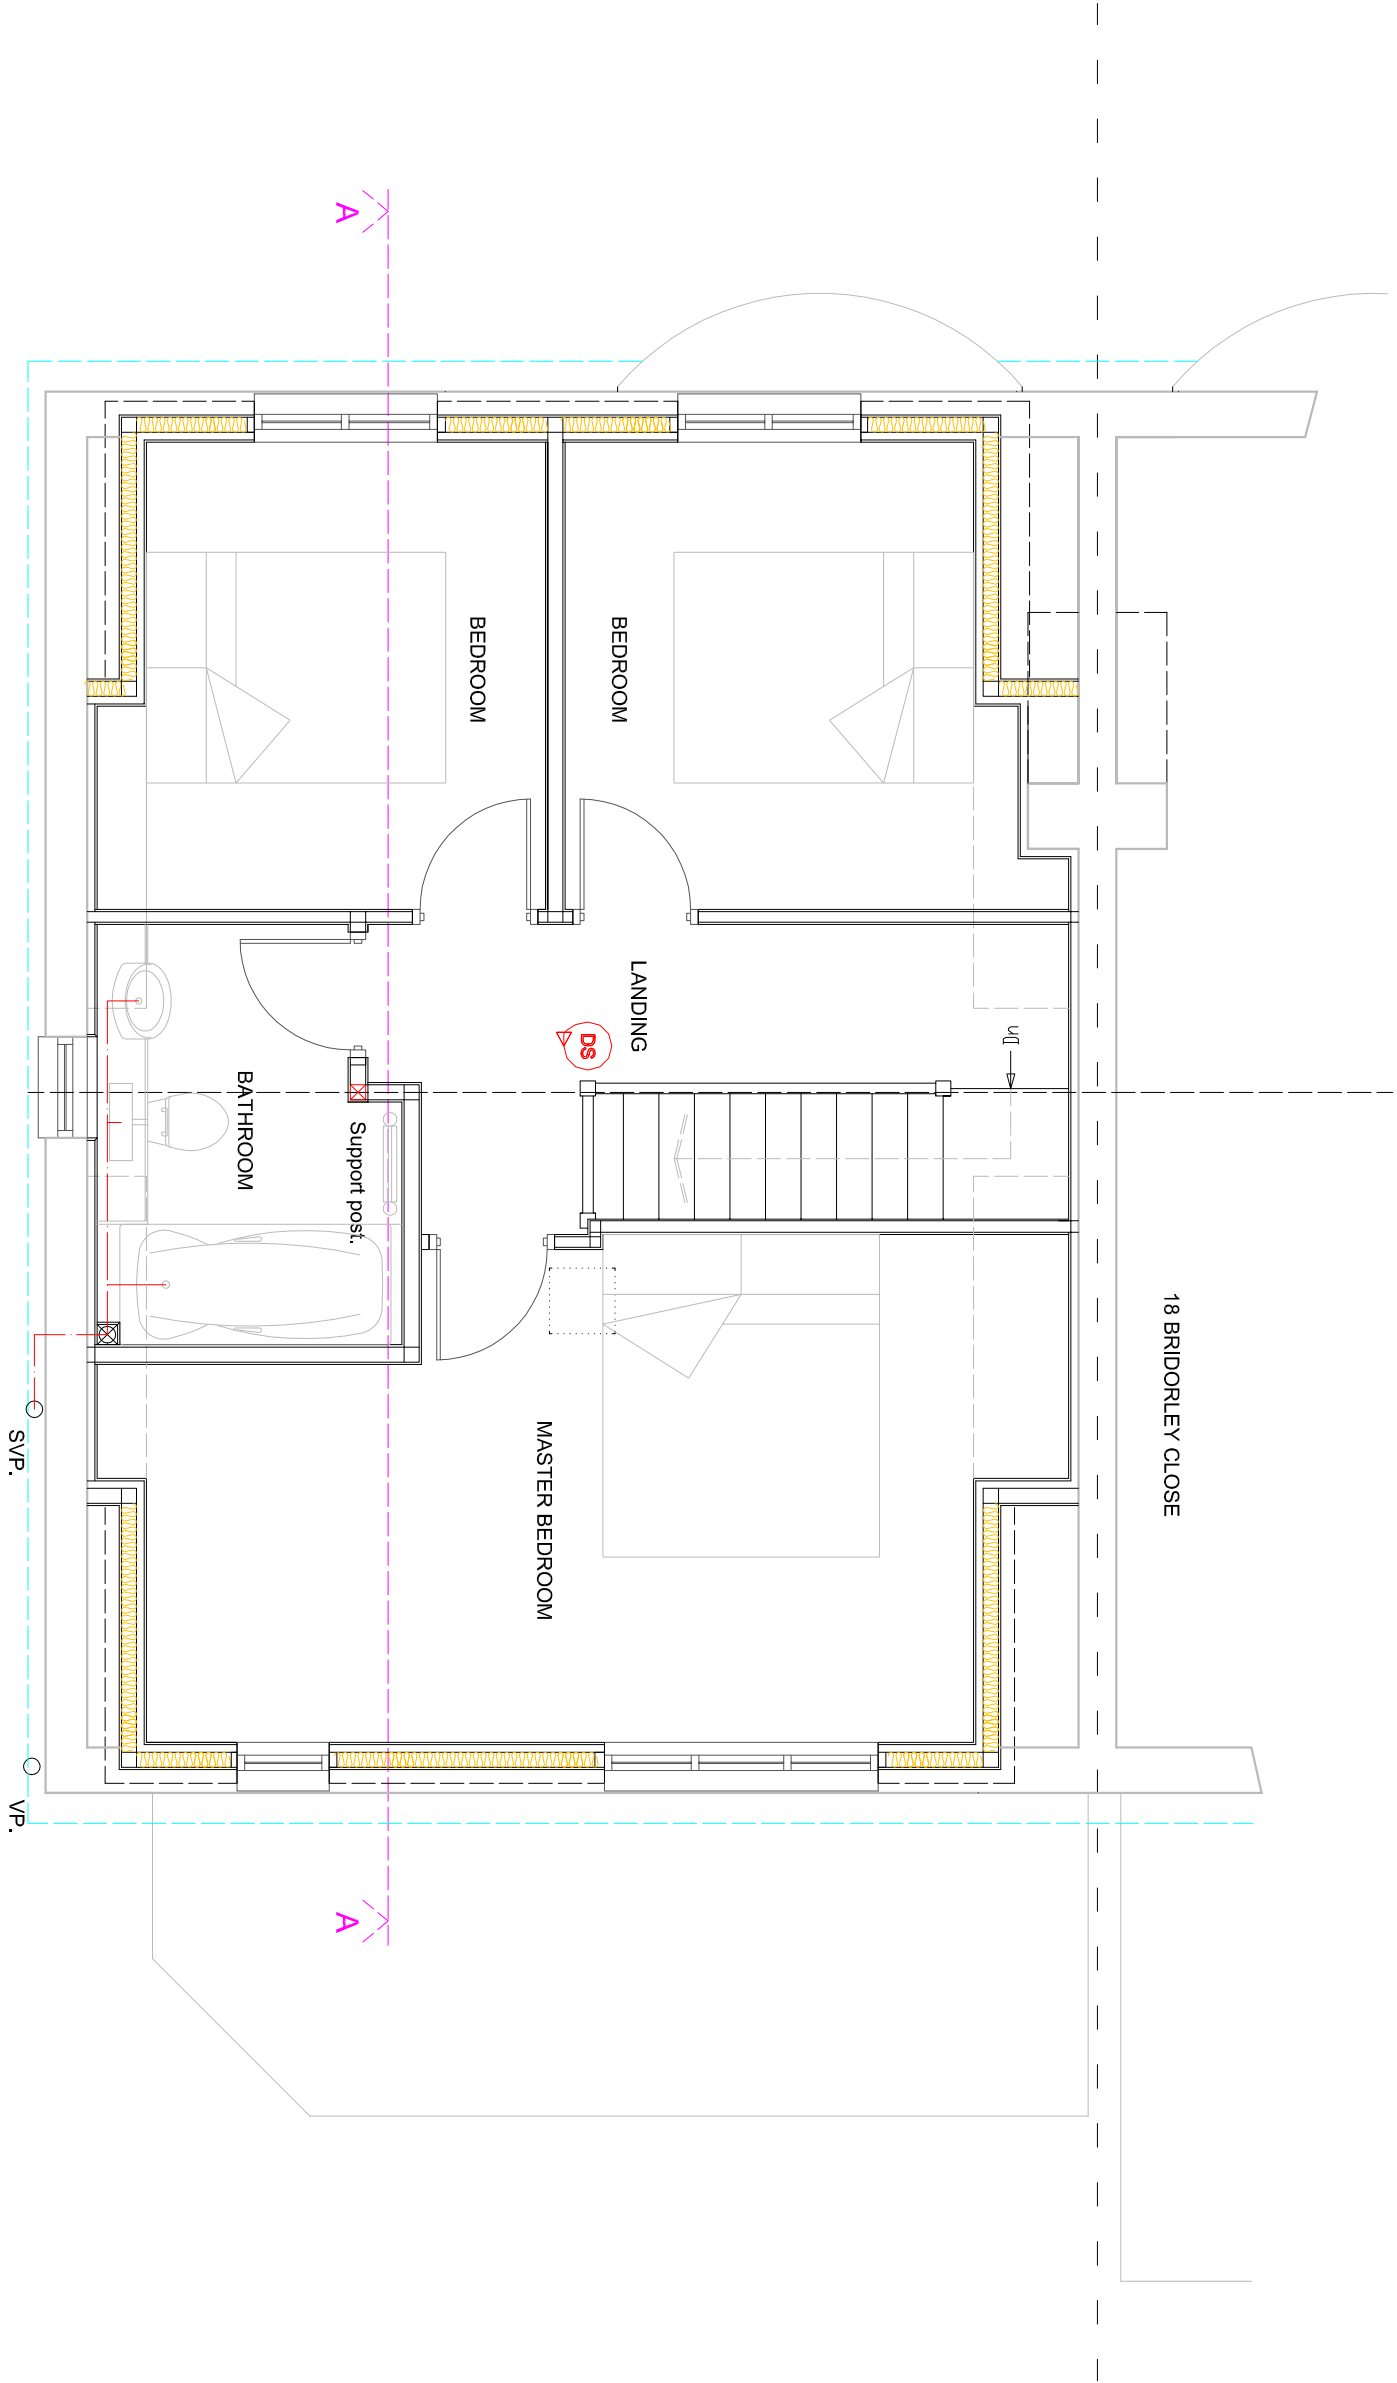

PROPOSED FIRST FLOOR PLAN

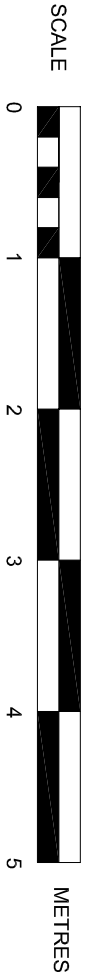

SUSSEX BUILDING CONSULTANCY LIMITED

20 BRIDORLEY CLOSE, PAGHAM,
BOGNOR REGIS, WEST SUSSEX.

SCALE - 1/50 REV - A DATE - 20/03/2020



partner

LABC

3 NORTHGATE ROAD
BOGNOR REGIS
PO21 5LZ
TEL/FAX • (01243) 861379