
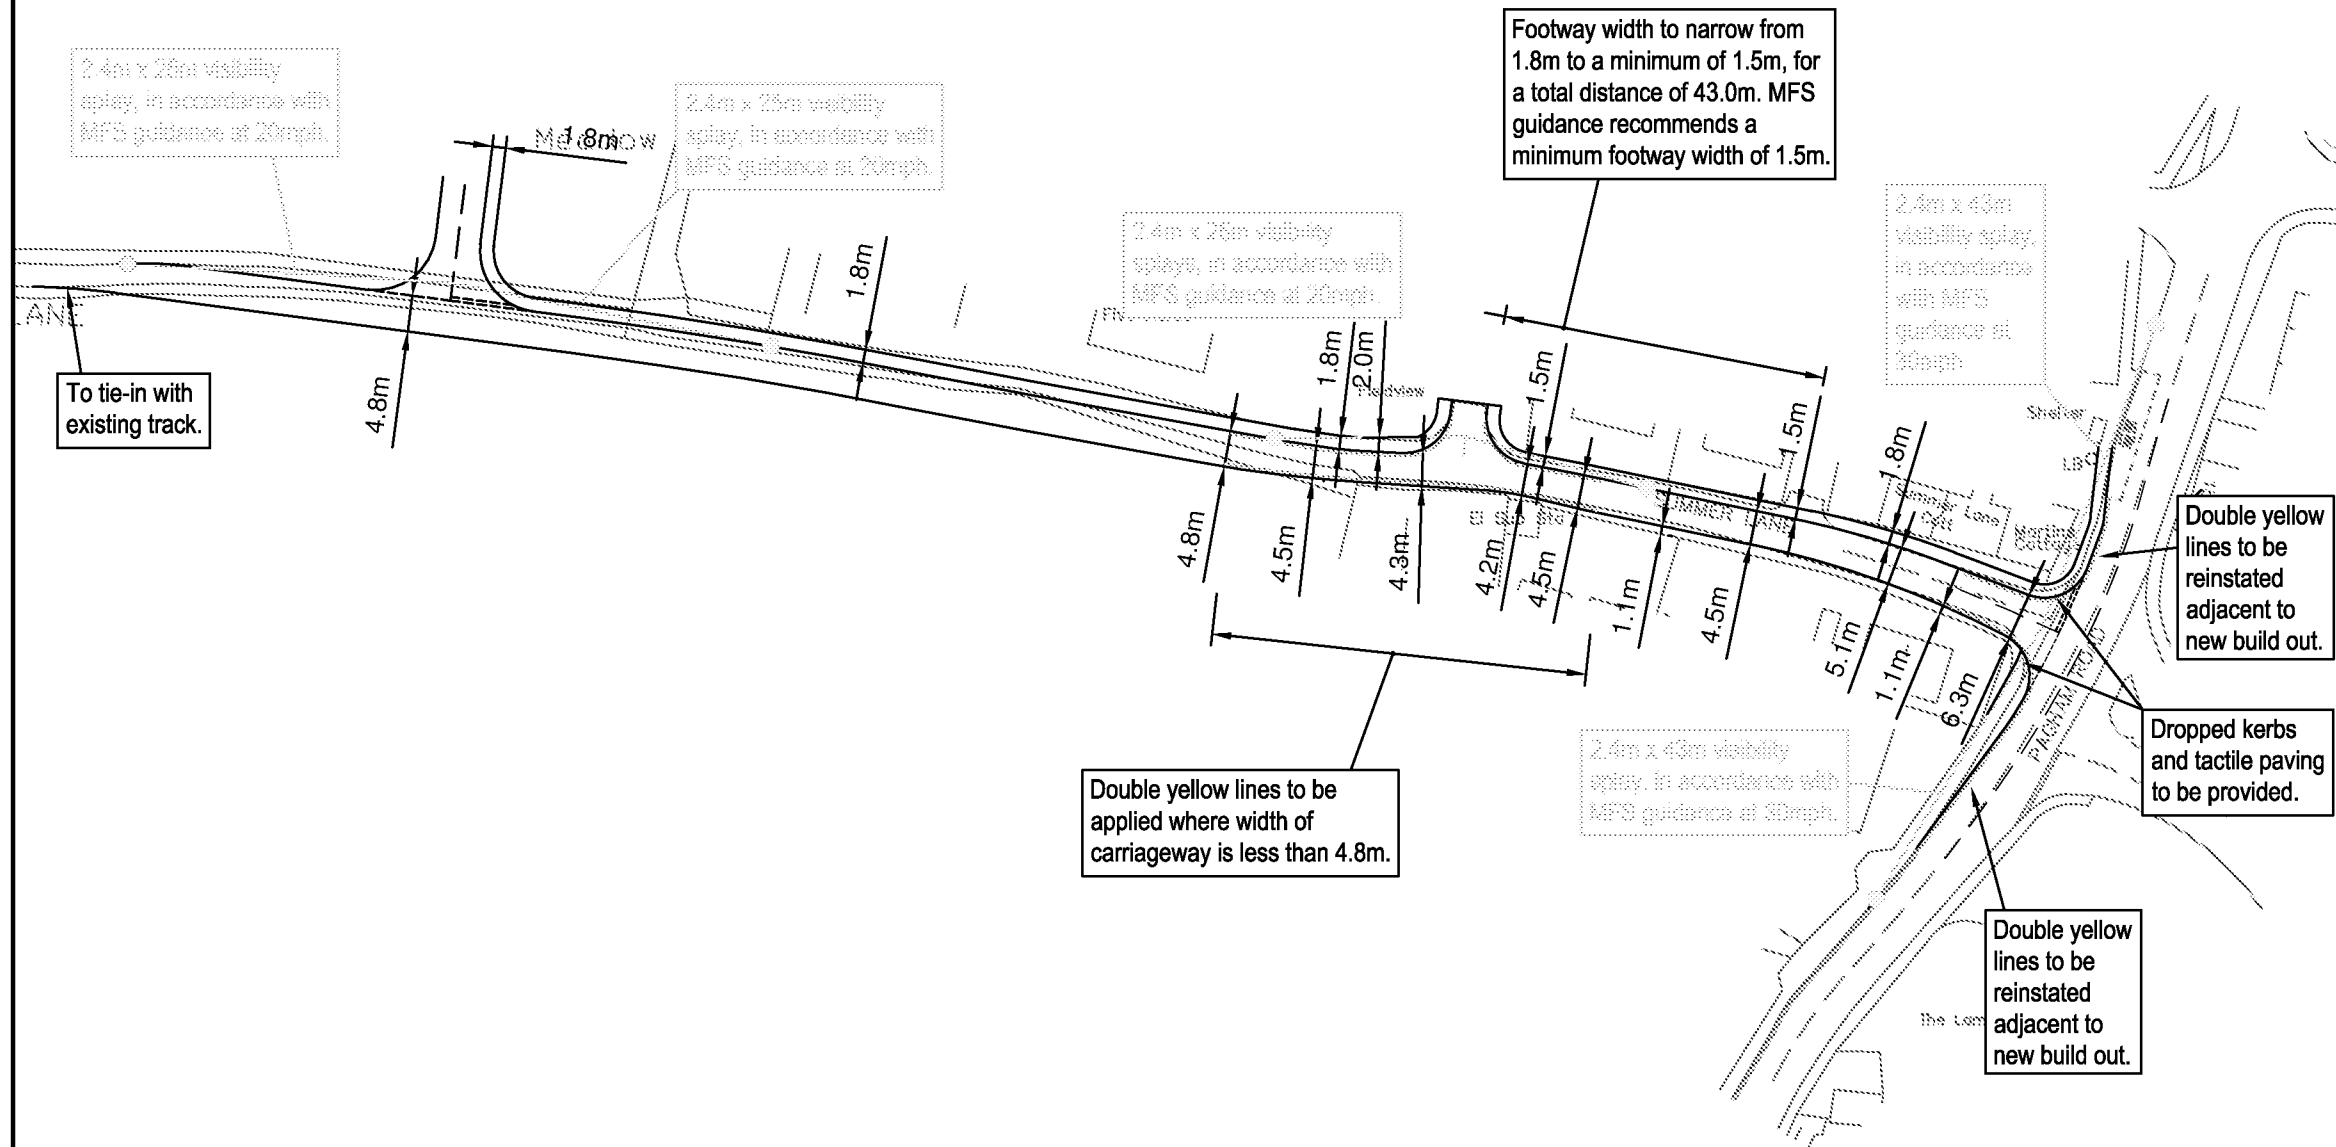


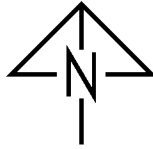

- Notes:
1. This is not a construction drawing and is intended for illustrative purposes only.
 2. White lining is indicative only.

C	Updated to suit WSCC comments.	TF	ID	27.08.2015
B	Updated to suit WSCC comments.	TF	PW	04.08.2015
A	Notes updated.	TF	ID	14.04.2015
REV.	DETAILS	DRAWN	CHECKED	DATE

CLIENT:

Hanbury Properties Ltd

PROJECT:

Summer Lane, Pagham

DRAWING TITLE:

Site Access

SCALES:

1:1000 at A3

DRAWN: TF CHECKED: ID DATE: 13.04.2015


transport planning specialists

Network Building, 97 Tottenham Court Road, London W1T 4TP
t: 020 7580 7373 e: enquiries@vectos.co.uk

DRAWING NUMBER: 120843/A/11 REVISION: C