
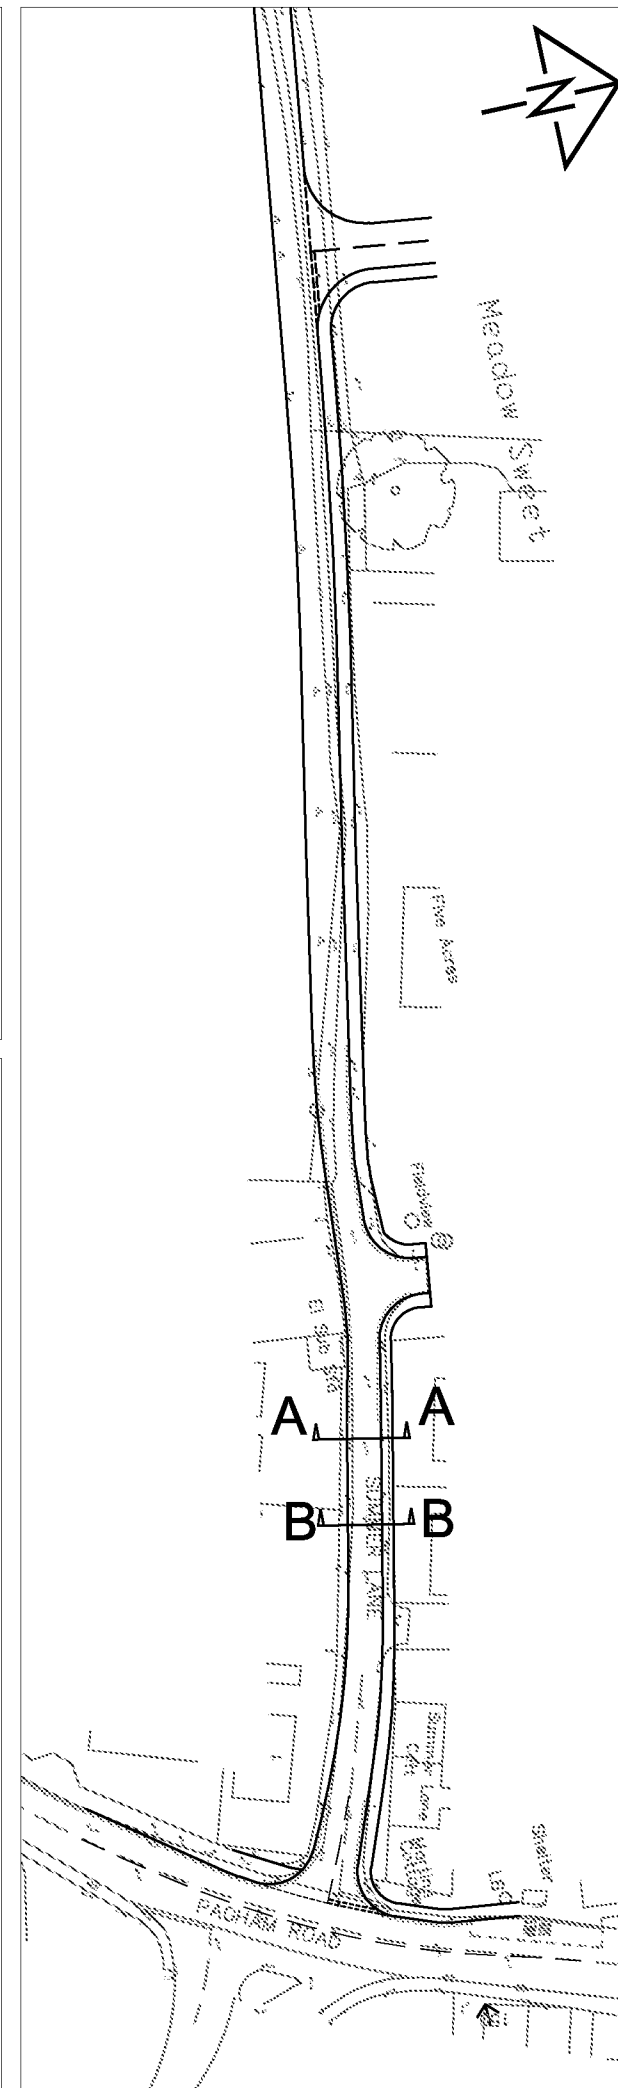
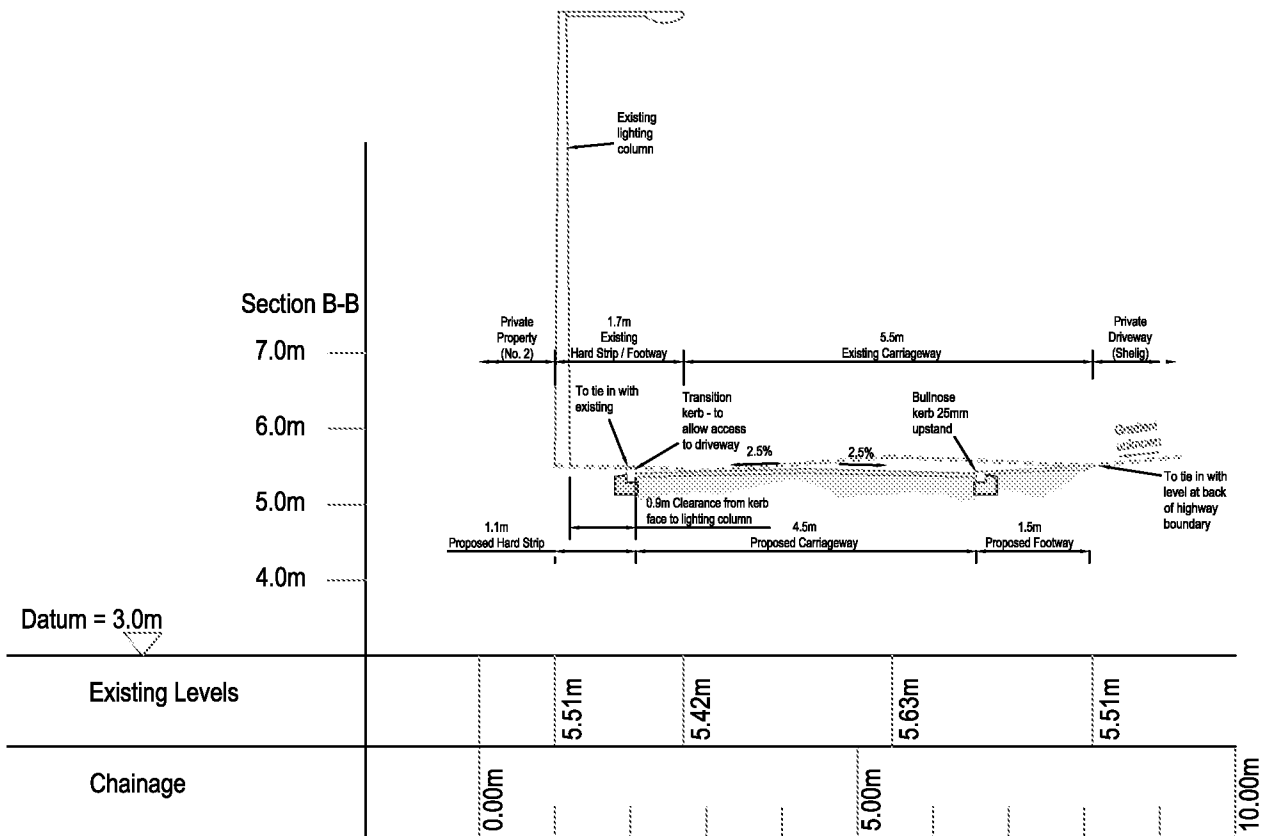


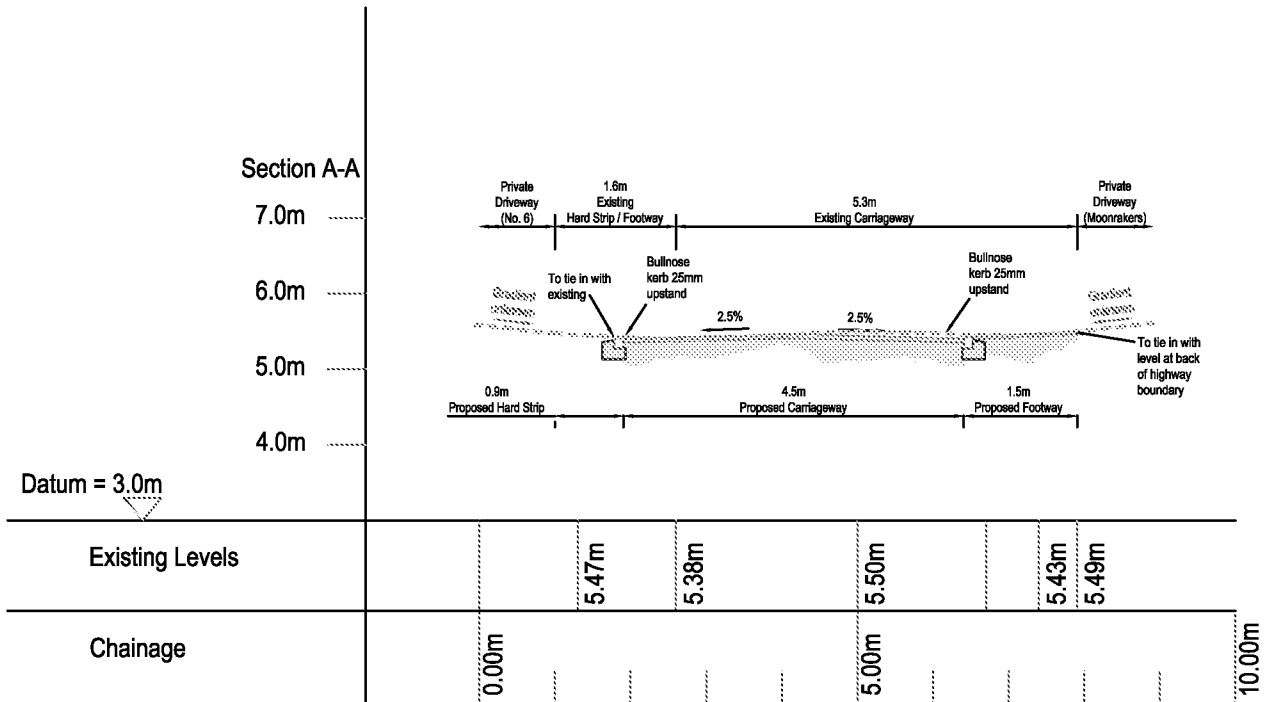

- Notes:
1. This is not a construction drawing and is intended for illustrative purposes only.
 2. White lining is indicative only.
 3. Based on OS base mapping, with spot levels taken at channel line, centre of carriageway and back of highway boundary, where available.

Key:

----- Existing ground profile

B	Sections updated to reflect latest alignment	TF	ID	27.08.2015
A	Sections updated to reflect latest alignment	TF	PW	05.08.2015
REV.	DETAILS	DRAWN	CHECKED	DATE

CLIENT:
Hanbury Properties Ltd

PROJECT:
Summer Lane, Pagham

DRAWING TITLE:
Indicative Cross Sections Through Summer Lane

SCALES:
1:100 / 1:1000 at A3

DRAWN: TF CHECKED: ID DATE: 07.04.2014

Network Building, 97 Tottenham Court Road, London W1T 4TP
t: 020 7580 7373 e: enquiries@vectos.co.uk

DRAWING NUMBER: **120843/A/05** REVISION: **B**