


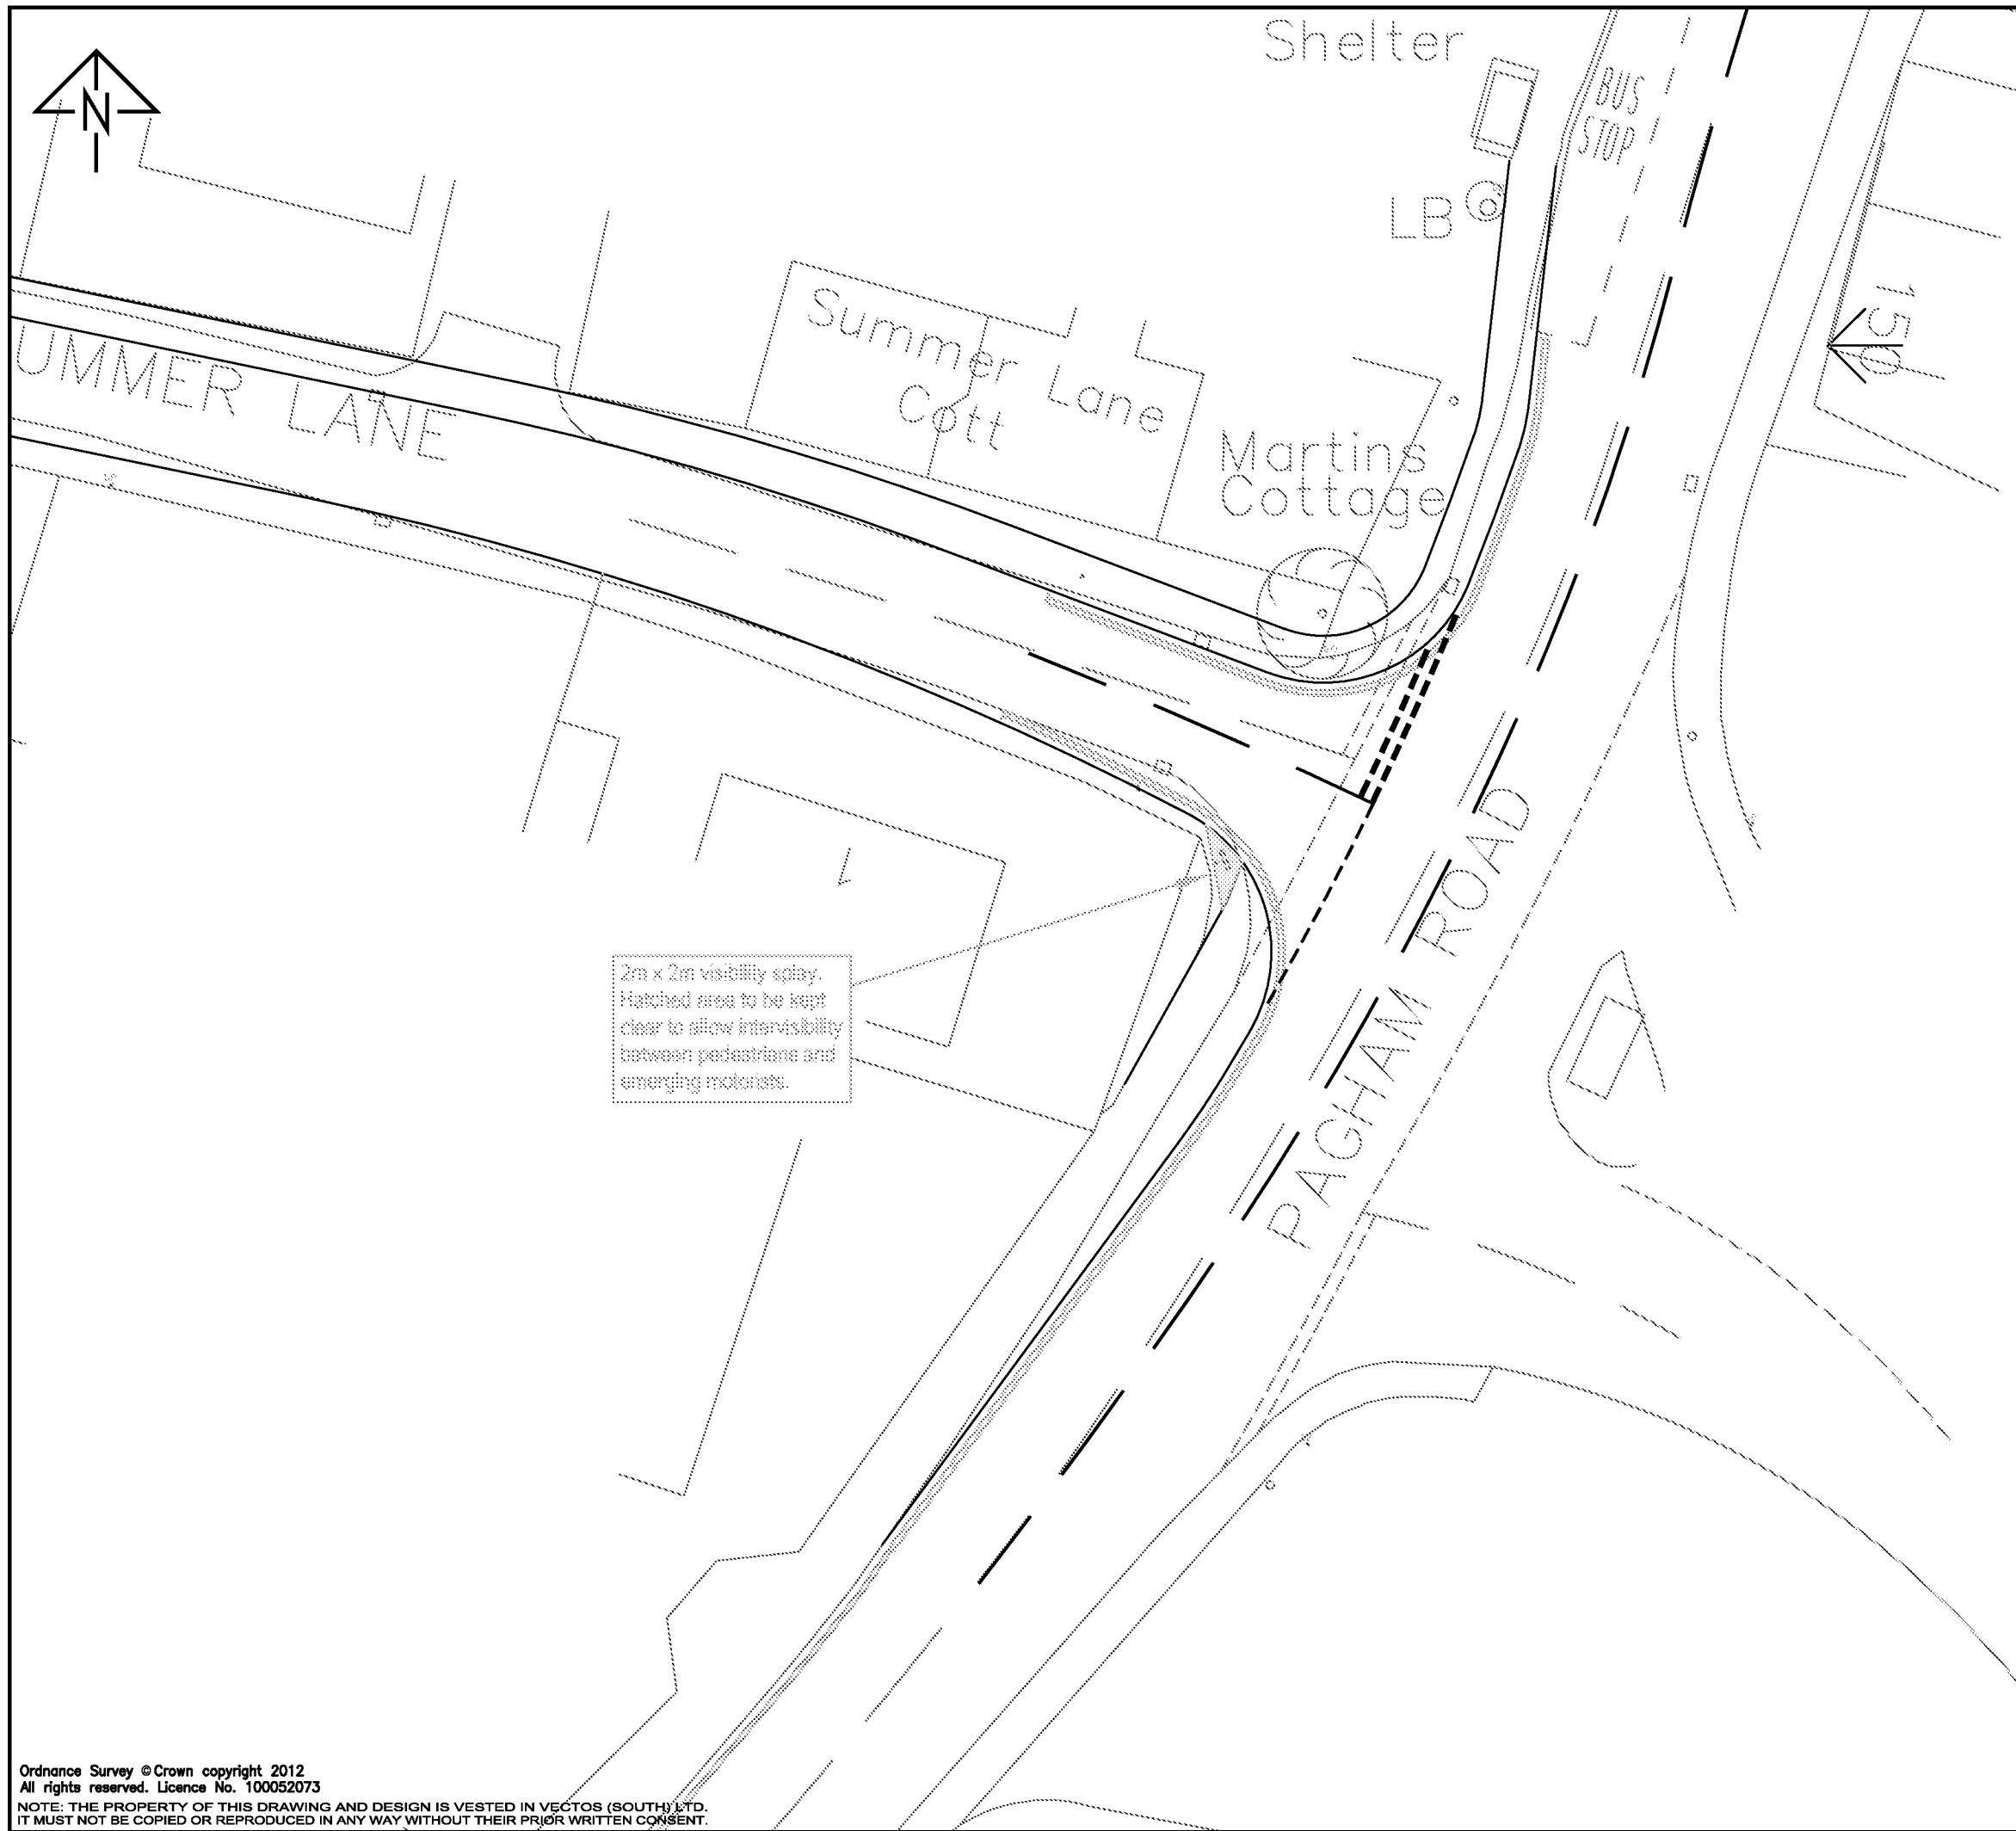

Notes:

- This is not a construction drawing and is intended for illustrative purposes only.
- White lining is indicative only.

A	Updated to reflect latest alignment	TF	ID	27.08.2015
REV.	DETAILS	DRAWN	CHECKED	DATE

CLIENT:

Hanbury Properties Ltd

PROJECT:

Summer Lane, Pagham

DRAWING TITLE:

Pedestrian Visibility

SCALES:

1:250 at A3

DRAWN:	TF	CHECKED:	PW	DATE:	05.08.2015
--------	----	----------	----	-------	------------



transport planning specialists

Network Building, 97 Tottenham Court Road, London W1T 4TP
t: 020 7580 7373 e: enquiries@vectors.co.uk

DRAWING NUMBER:	120843/SK/15	REVISION:	A
-----------------	--------------	-----------	---